1410

1410

PLACE

Sub Doc Type

BL

Number LG Docs

0015

Box Number

Street #

370

Street Dir

S

Doc Type

PL

Street Name

WINCHESTER

Street Type


BL


Tract Number


Document Date

10/19/77


	Prepped By	Scanned By	Indexed By	Verified By
Initials	Ramona			
Date	07/06			

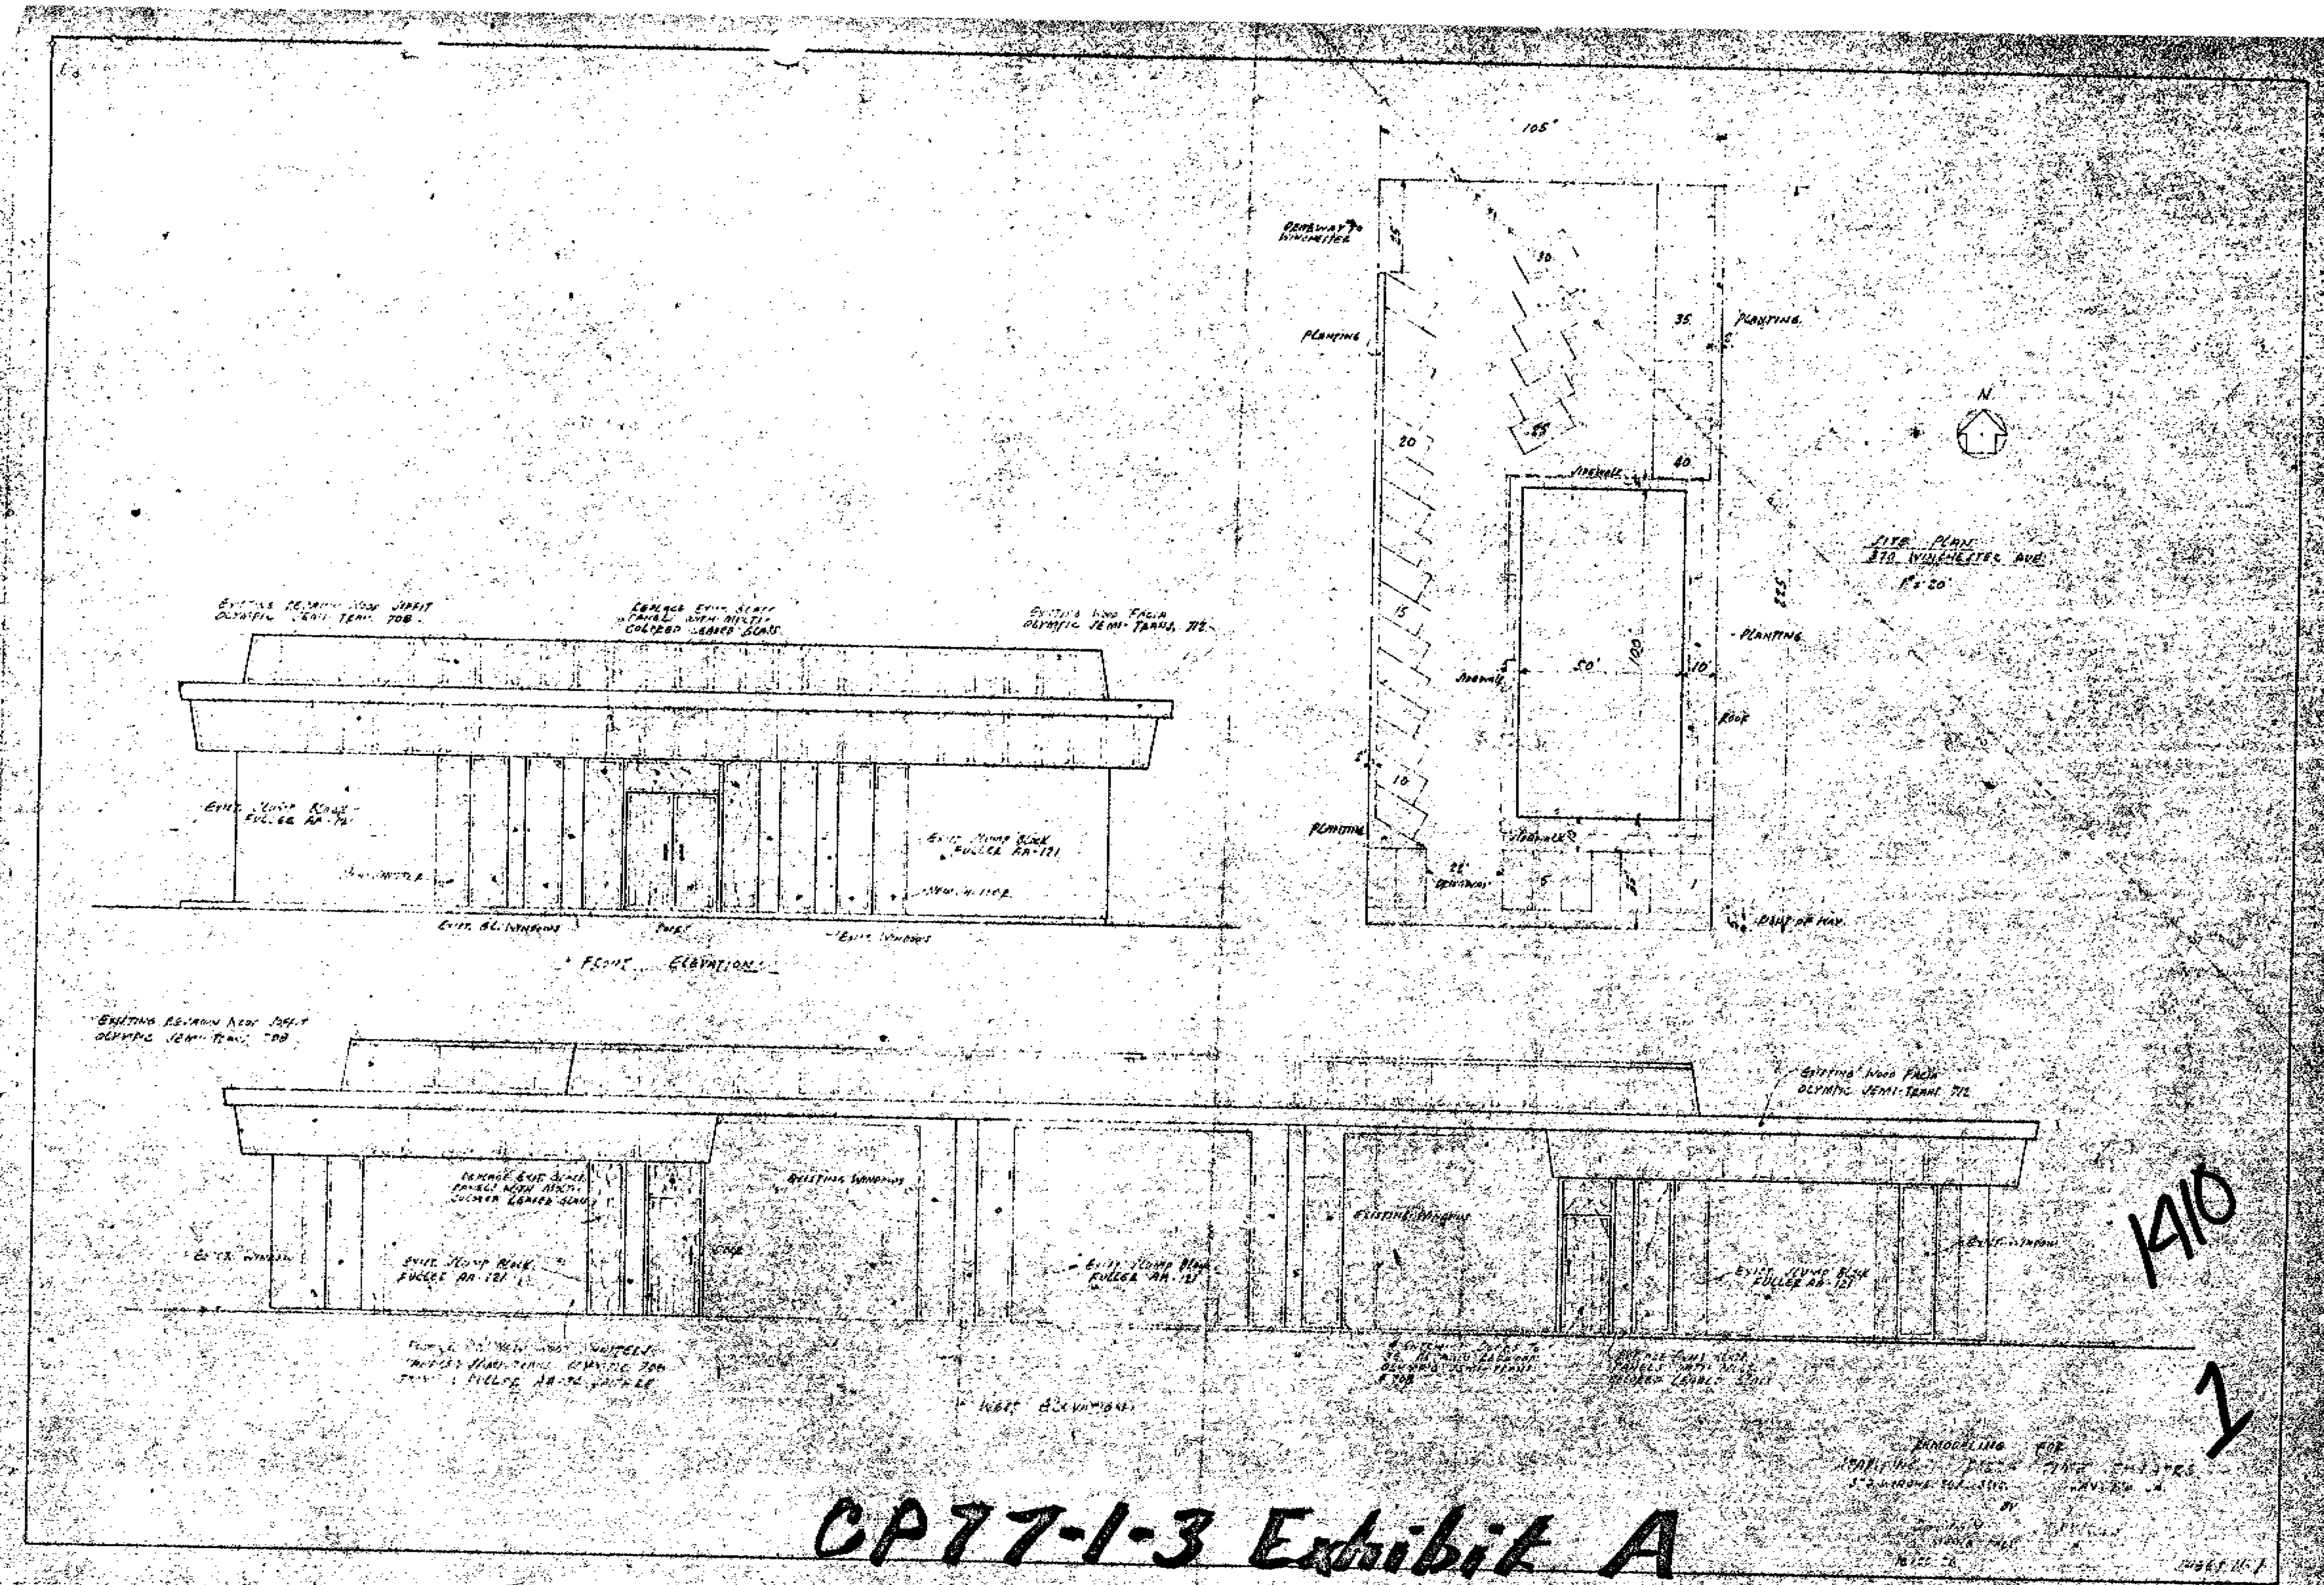
FRONT ELEVATION
1410
1
CP77-1-3 Exhibit A

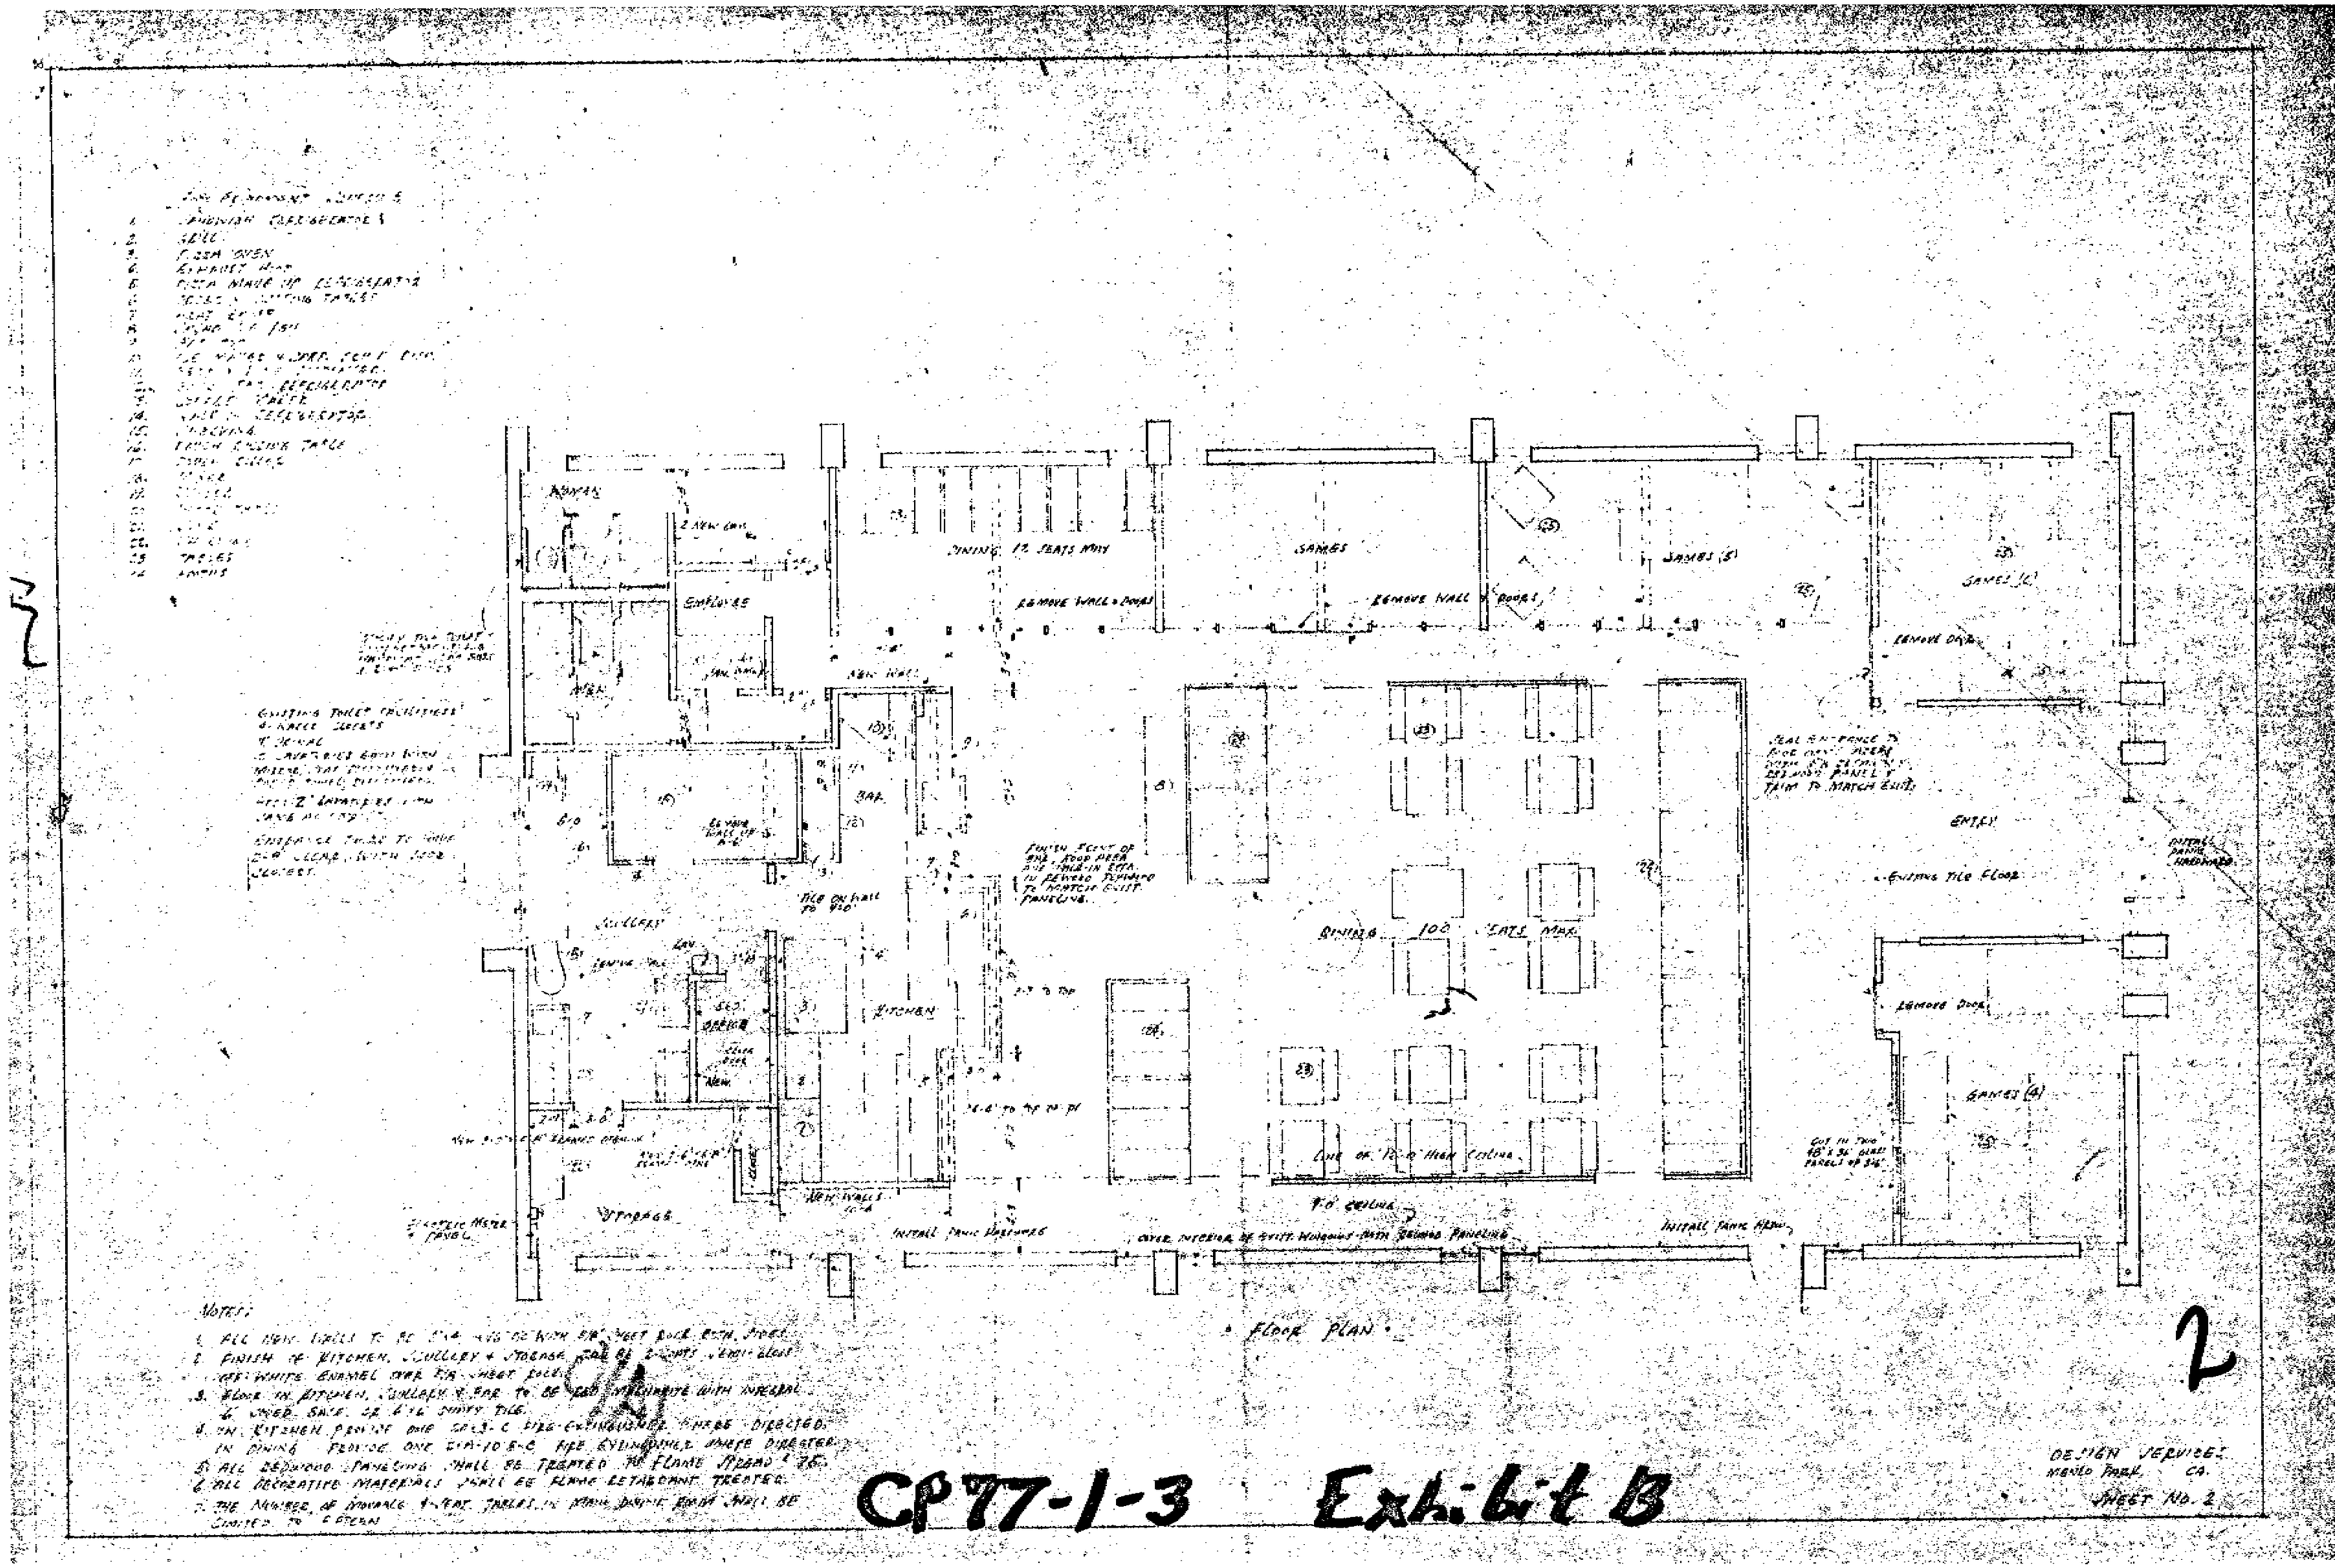
ENTRY
DINING 72 SEATS MAX
GAMES
GAMES (5)
GAMES (6)
REMOVE WALL & DOORS
REMOVE DOOR
KITCHEN
SCULLERY
STORAGE
OFFICE
BAR
BILLIARDS 100 SEATS MAX.
ONE OR 12'-0" HIGH CEILING
9'-0" CEILING
EXISTING TILE FLOOR
NOTES:
1. ALL NEW WALLS TO BE 2"x4" STUDS WITH 5/8" SHEET ROCK BOTH SIDES.
2. FINISH OF KITCHEN, SCULLERY & STORAGE TO BE 2 COATS SEMI-GLOSS OIL PAINT.
3. FLOOR IN KITCHEN, SCULLERY & BAR TO BE QUARRY TILE WITH INTEGRAL COVED BASE OR 6"x6" SANITY TILE.
4. IN KITCHEN PROVIDE ONE 5 LB. C FIRE EXTINGUISHER WHERE DIRECTED. IN DINING PROVIDE ONE 5 LB-10 B-C FIRE EXTINGUISHER WHERE DIRECTED.
5. ALL REDWOOD PANELING SHALL BE TREATED TO FLAME SPREAD 1 TO 25.
6. ALL DECORATIVE MATERIALS SHALL BE FLAME RETARDANT TREATED.
7. THE NUMBER OF MOVABLE 4-SEAT TABLES IN MAIN DINING ROOM SHALL BE LIMITED TO 6 TABLES.
FLOOR PLAN
DESIGN SERVICES
HEALD PARK CA.
SHEET NO. 2
2
CP77-1-3 Exh. 6-t B

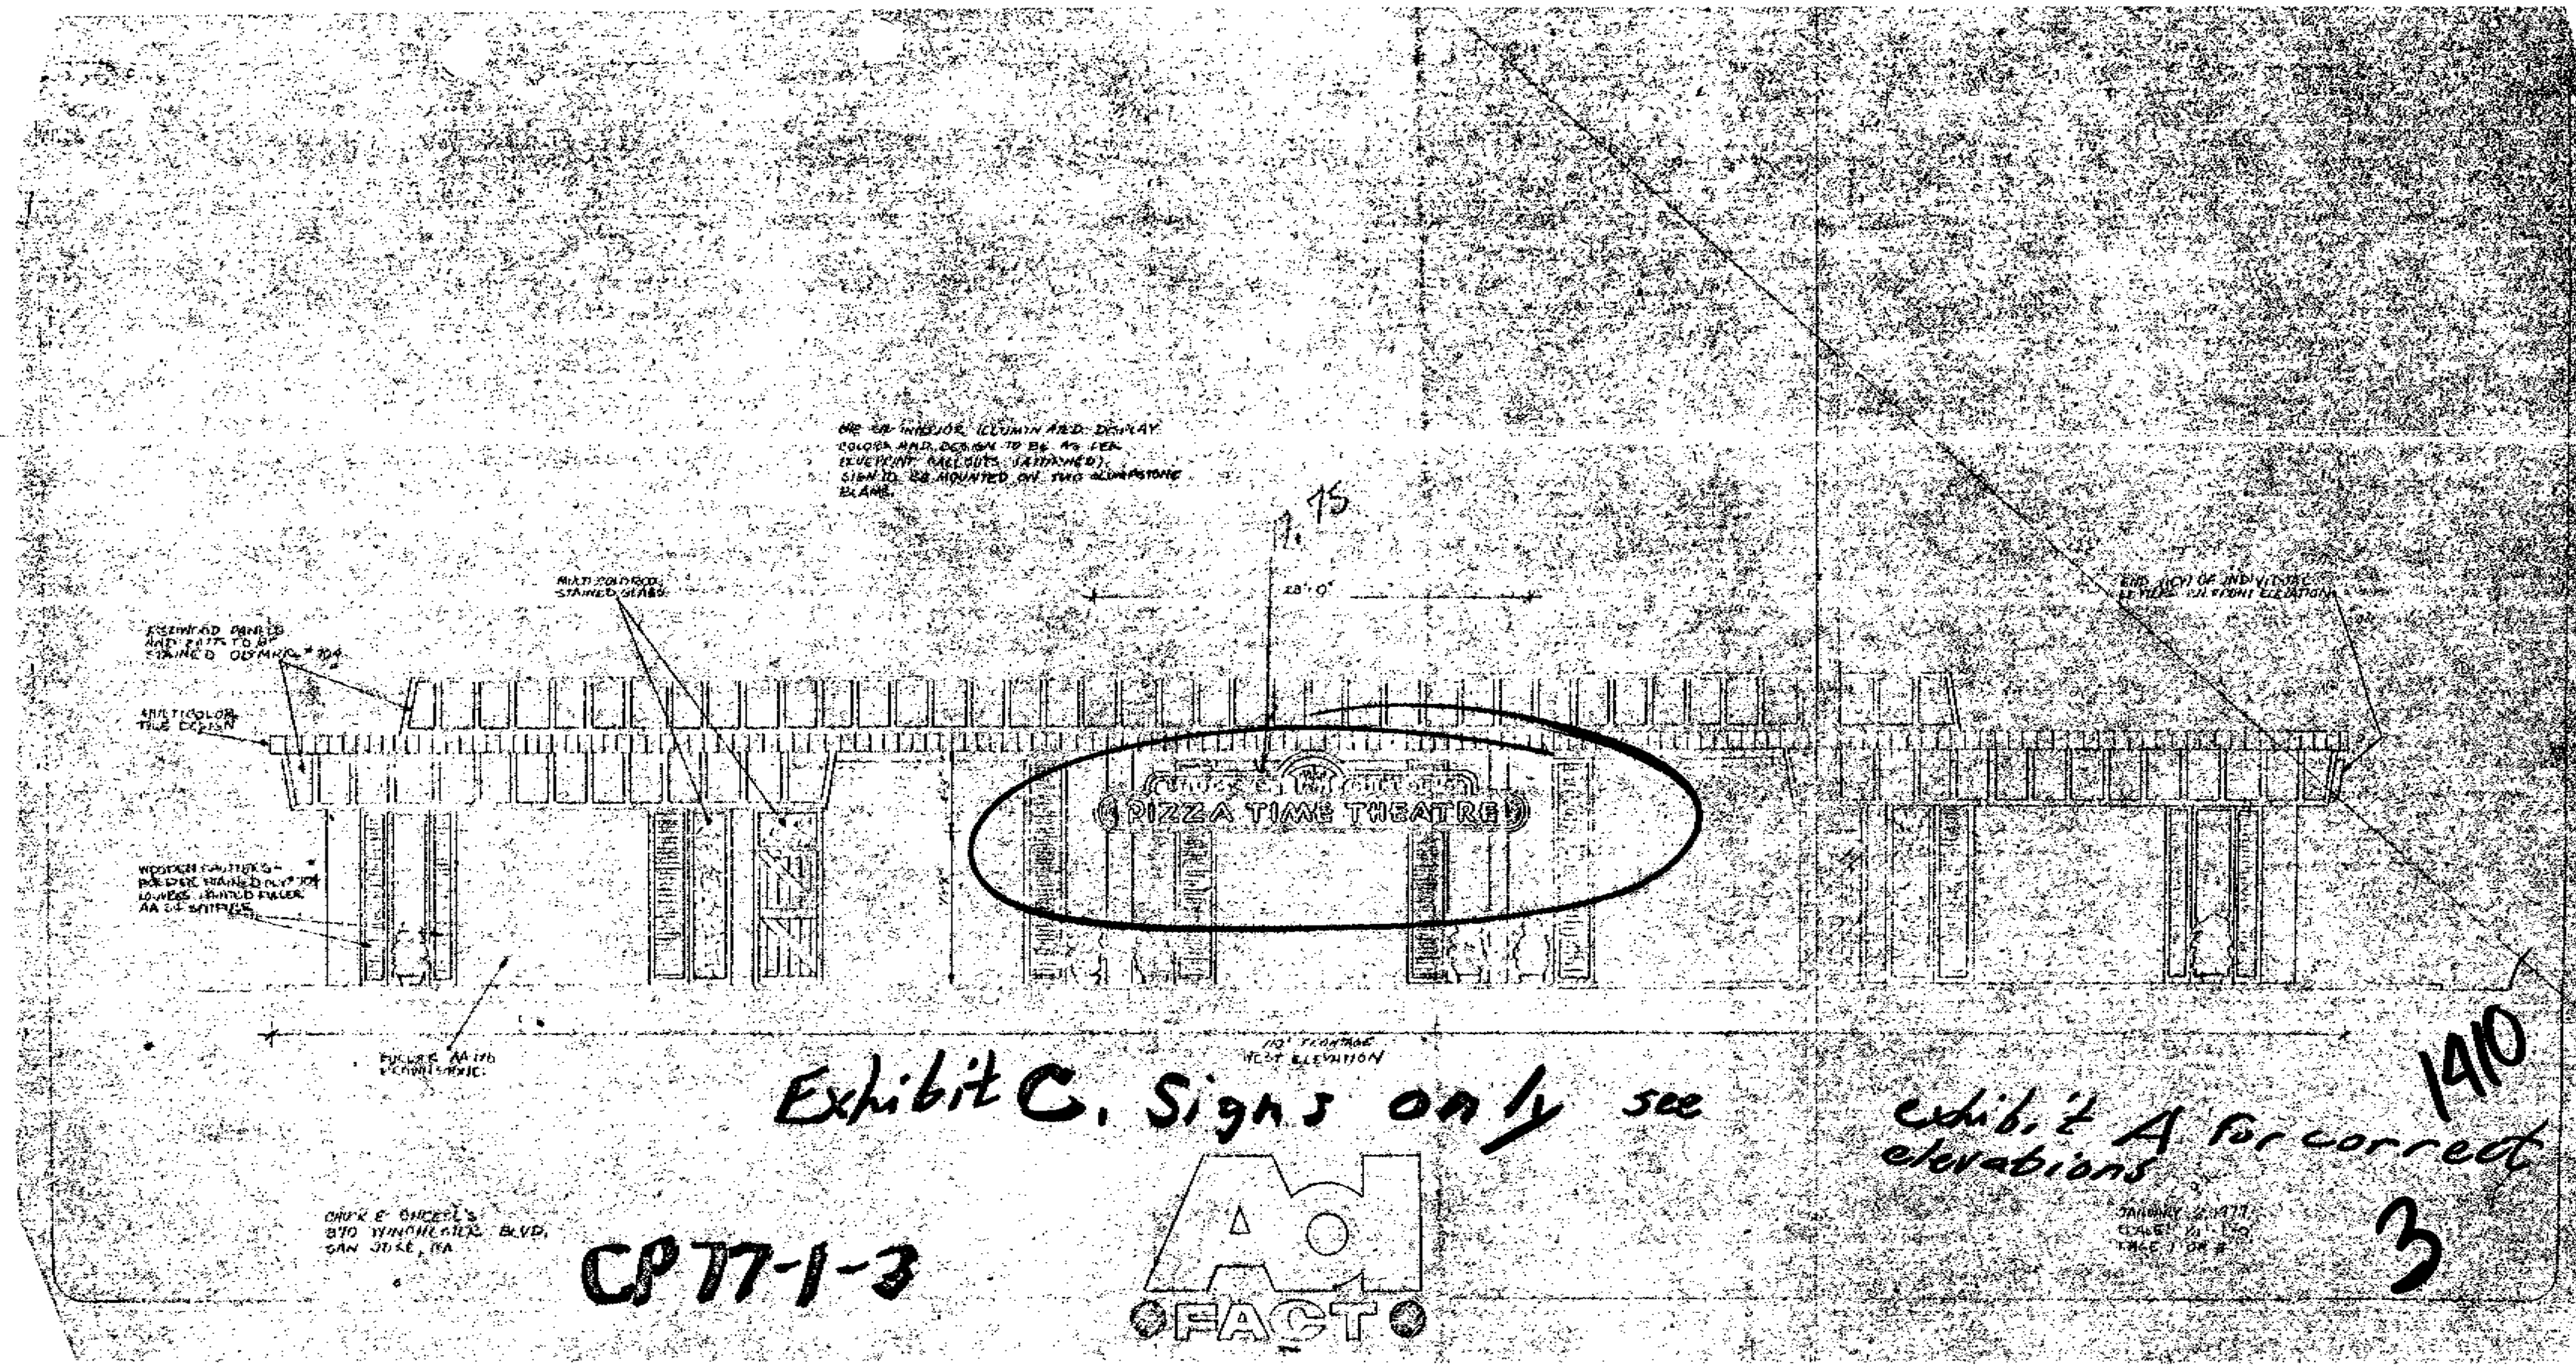

PIZZA TIME THEATRE
CHUCK E. CHEESE'S
810 WINCHESTER BLVD.
SAN JOSE, CA
CP77-1-3
Exhibit C. Signs only see
Exhibit A for correct
elevations
1410
3
OFACT

1-18-77 no. REST.
APPROVED as submitted ___ as corrected X
ENVIRONMENTAL MANAGEMENT AGENCY
ENVIRONMENTAL HEALTH SERVICES
By R Benson R.S.
(See ltr. dated 1-18-77)

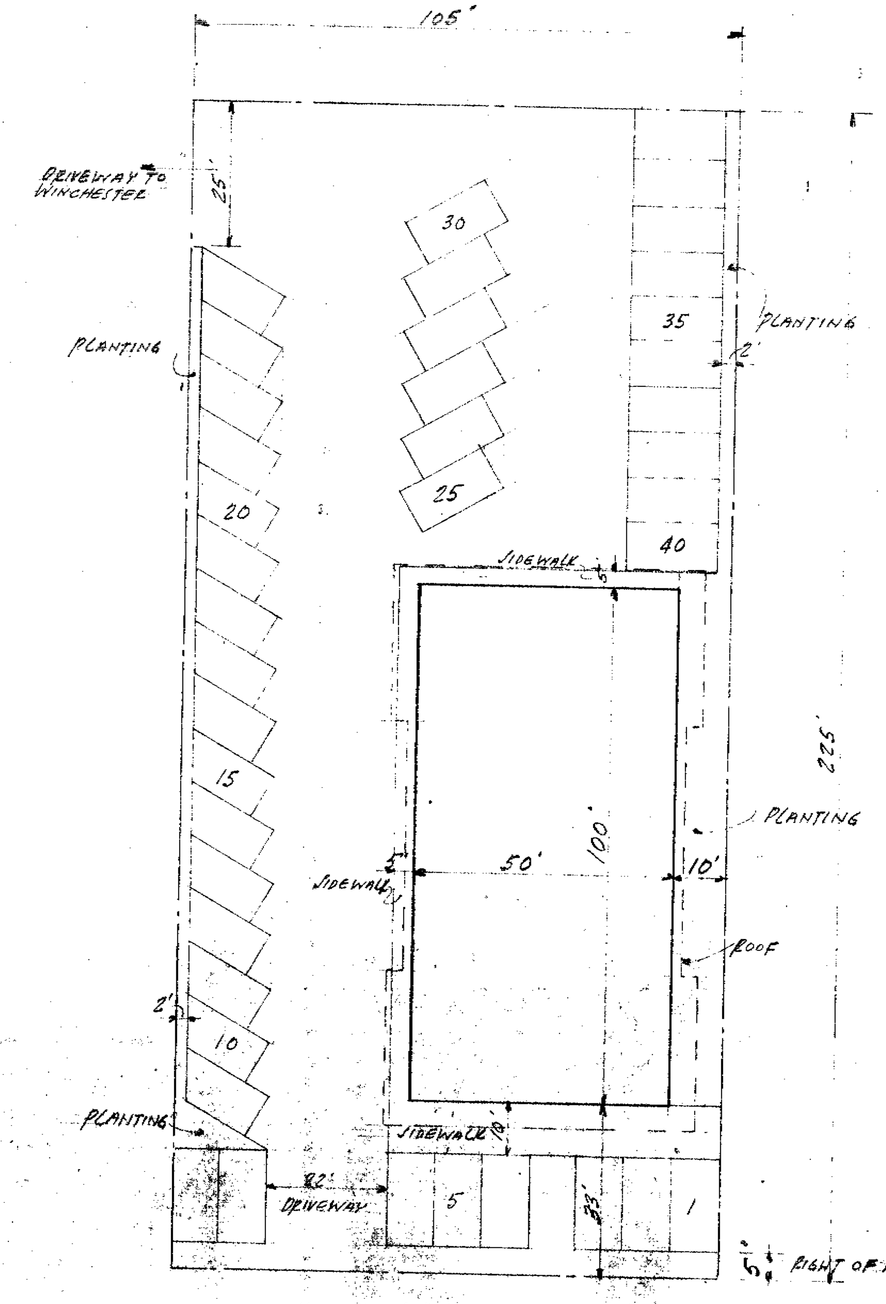


SITE PLAN
370 WINCHESTER AVE
1" = 20'

GARAGE INTERIOR

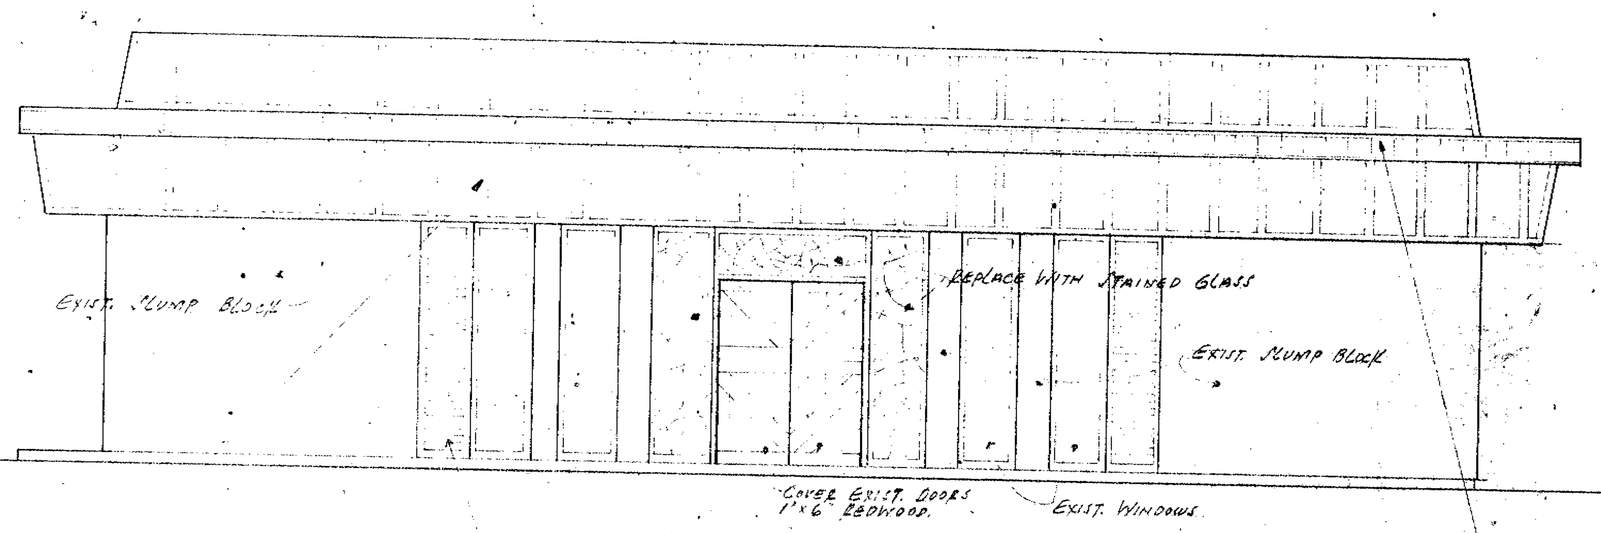

FRONT ELEVATION

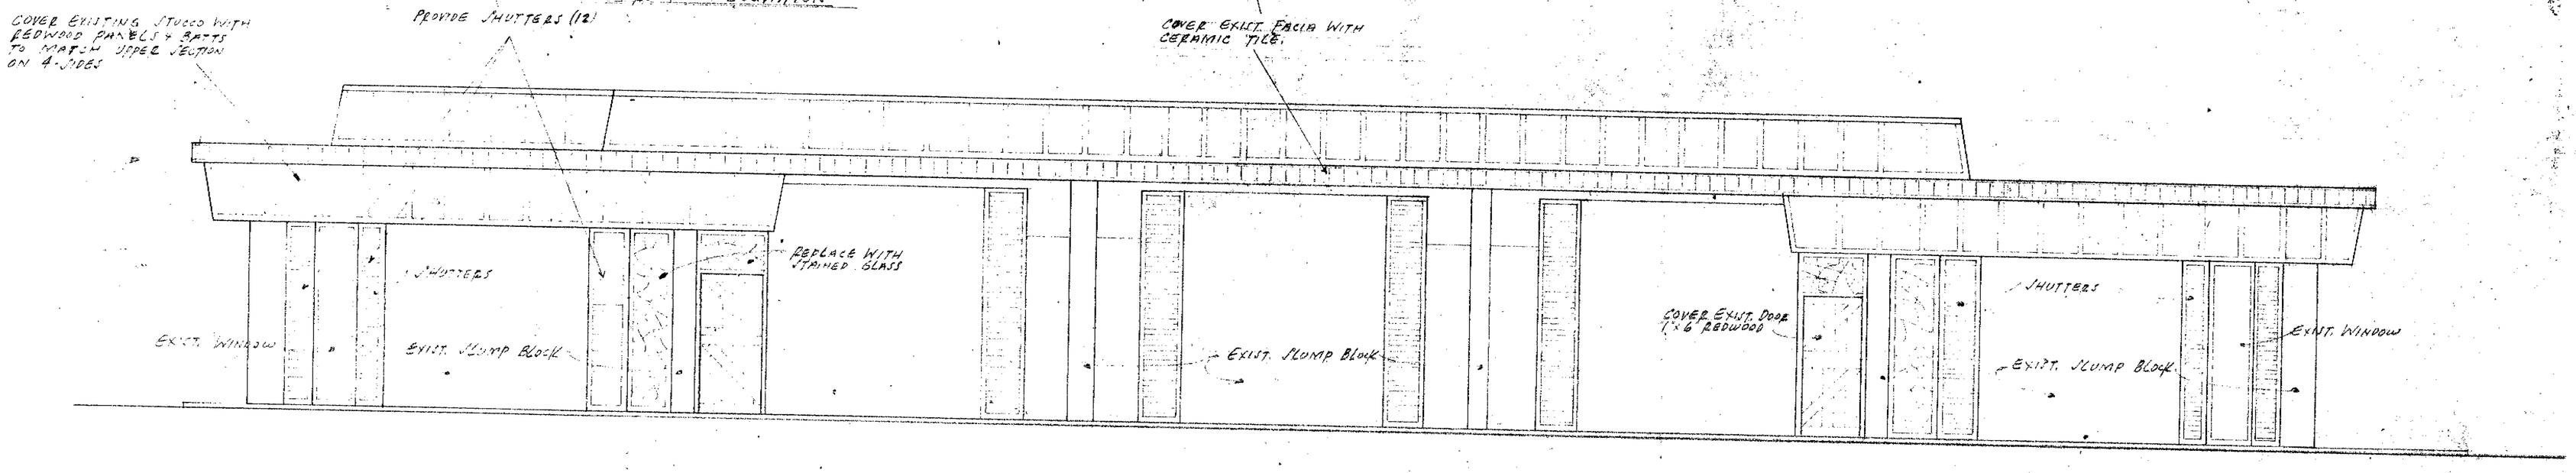

WEST ELEVATION

PAID
20.00 1-19-77

1410


REMODELING FOR
ATARI, INC. PIZZA TIME THEATRE
370 WINCHESTER BLVD. SAN JOSE, CA.
BY
DESIGN SERVICES
MENLO PARK, CA.
12-22-76

4

SHEET No 1

FOOD EQUIPMENT SCHEDULE

1. SANDWICH REFRIGERATOR
2. GRILL
3. PIZZA OVEN
4. EXHAUST HOOD
5. PIZZA MAKE-UP REFRIGERATOR
6. ORDER & CUTTING TABLES
7. HEAT LAMP.
8. SALAD ICE PAN
9. BAR TOP
10. ICE MAKER & CARB. DRINK DISP.
11. BEER & WINE DISPENSER.
12. BACK BAR REFRIGERATOR
13. COFFEE MAKER
14. WALK-IN REFRIGERATOR
15. SHELVING
16. DOUGH ROLLING TABLE
17. DOUGH ROLLER
18. MIXER
19. SLICER
20. WORK TABLE
21. SINK
22. SHELVING
23. TABLES
24. BOOTHS

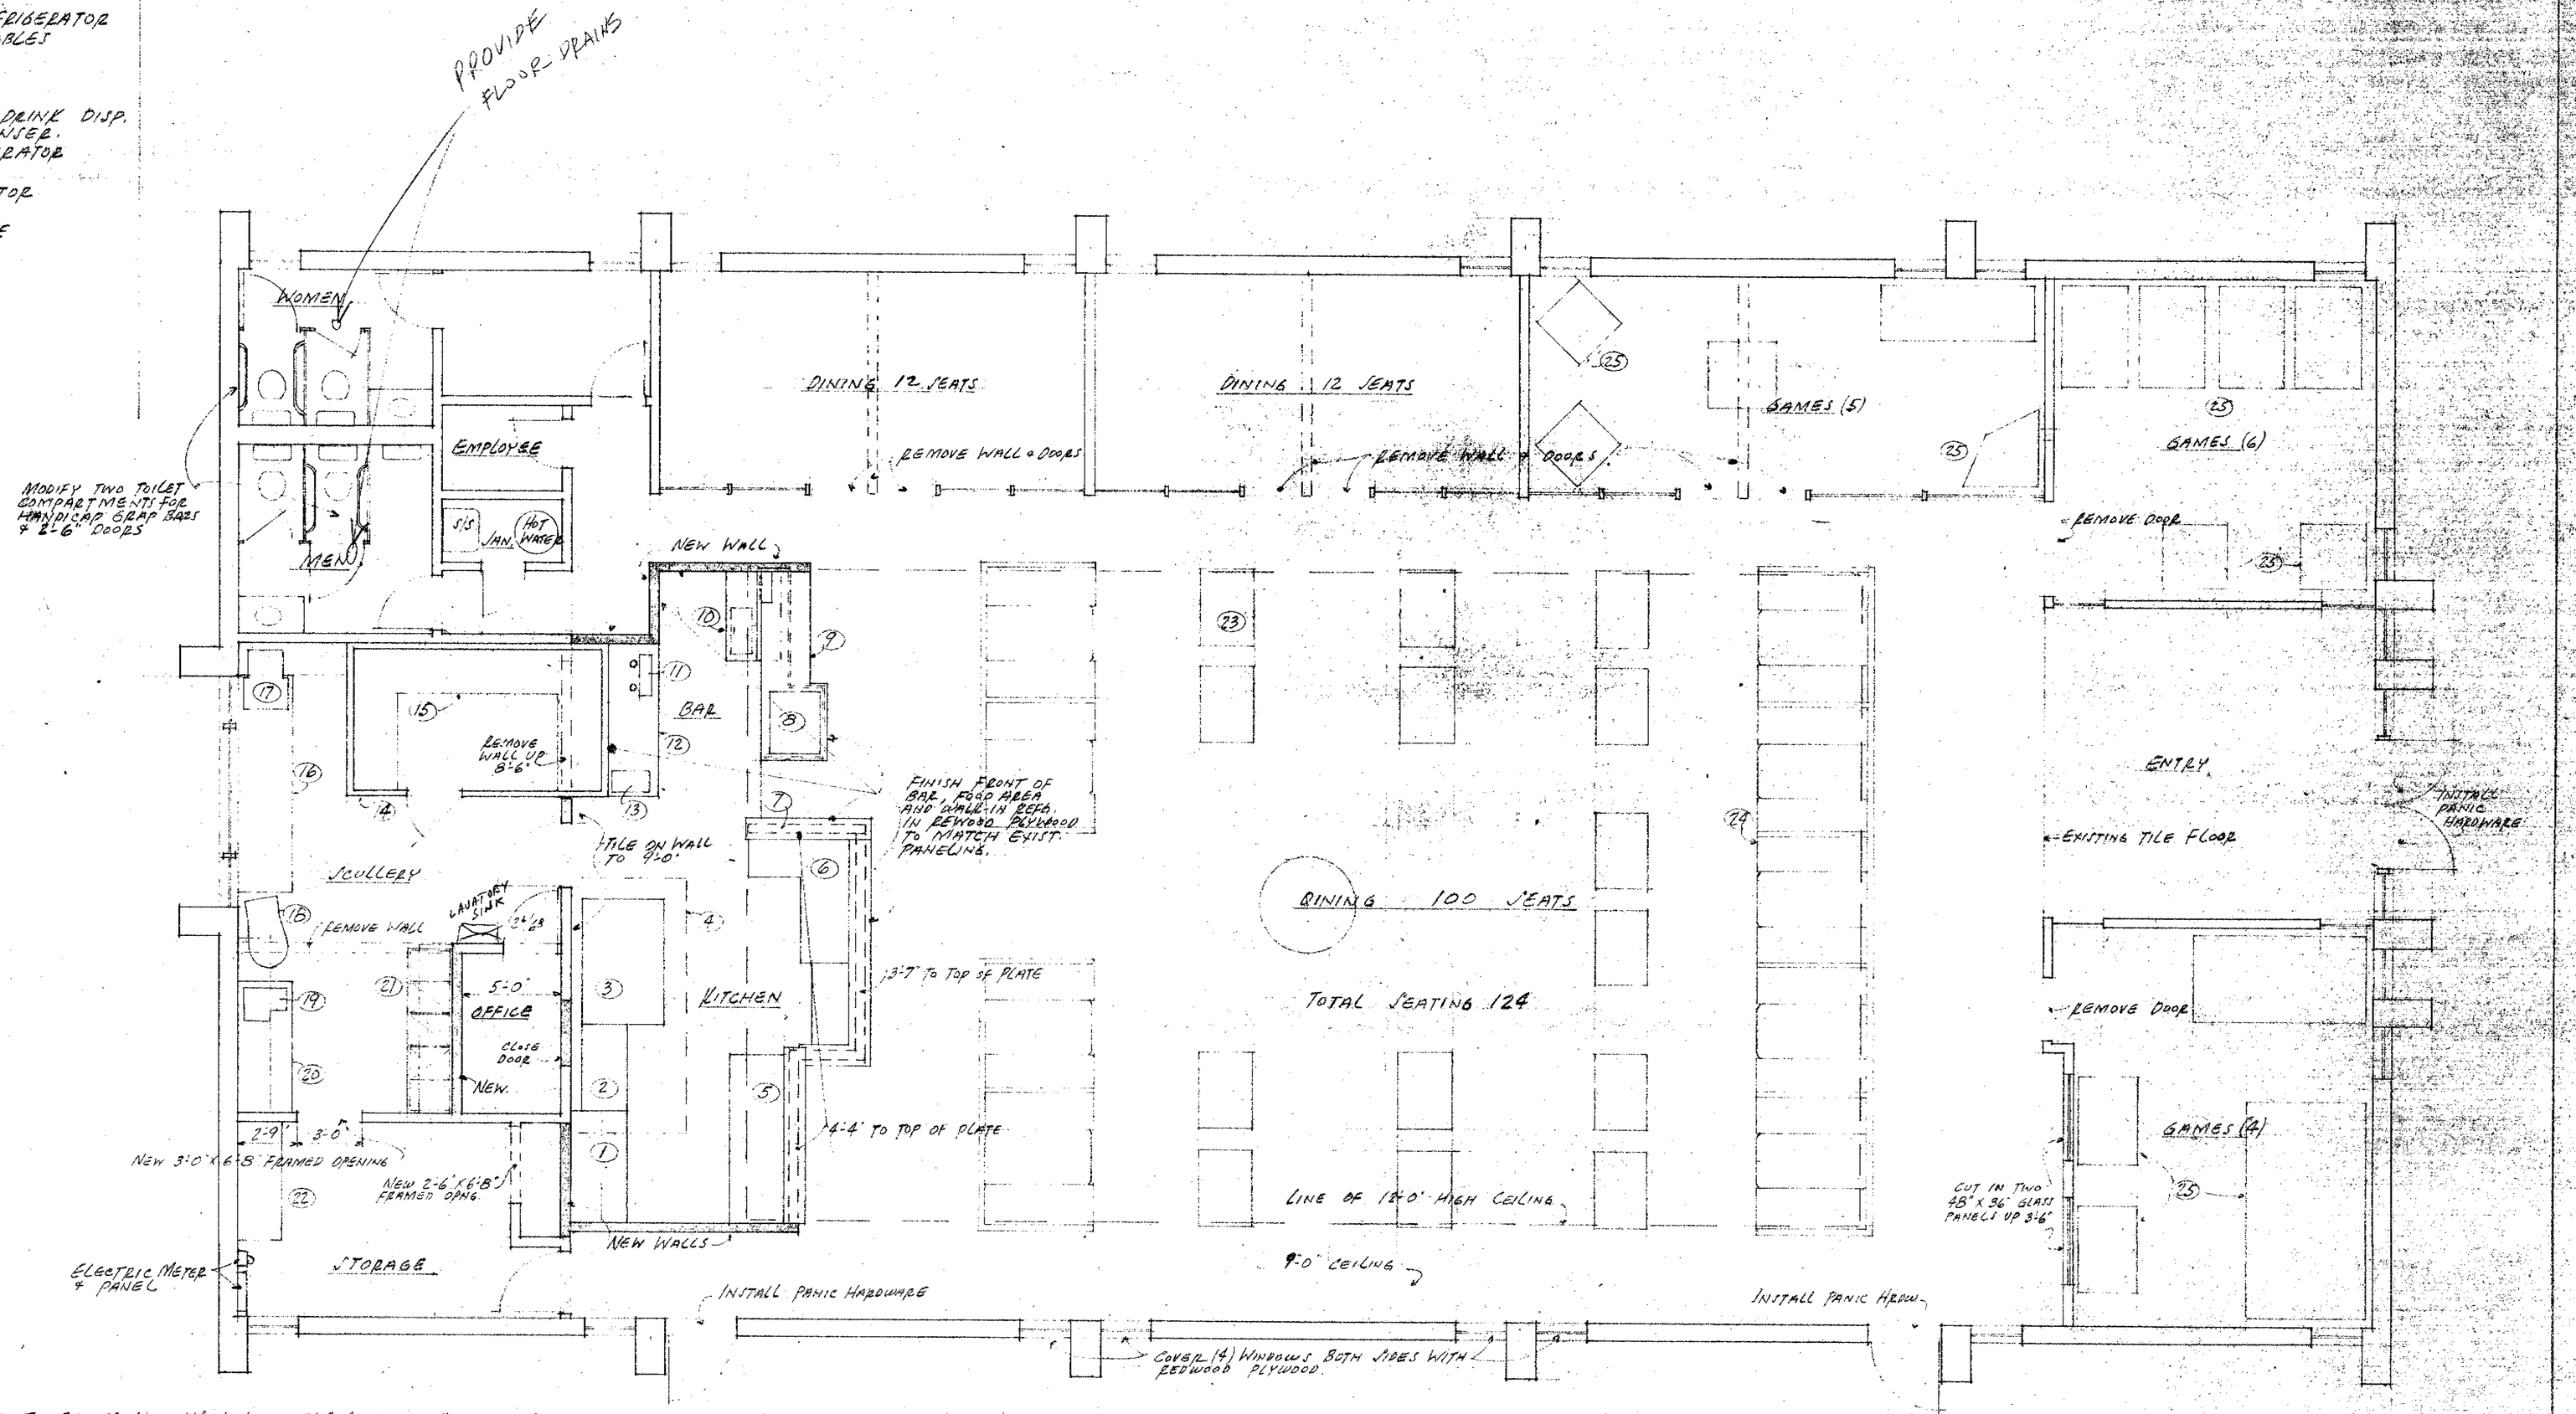

1. ALL NEW WALLS TO BE 2"x4" @ 16" O/C WITH 5/8" SHEET ROCK BOTH SIDES.
2. FINISH OF KITCHEN, SCULLERY & STORAGE TO BE 2-COATS SEMI-GLOSS OFF-WHITE ENAMEL OVER 5/8" SHEET ROCK.
3. FLOOR IN KITCHEN, SCULLERY & BAR TO BE RED MAGNASITE WITH INTEGRAL 6" COVED BASE OR 6"x6" QUARRY TILE.


◦ FLOOR PLAN ◦

1410

DESIGN SERVICES
MENLO PARK, CA.

SHEET NO. 2

5

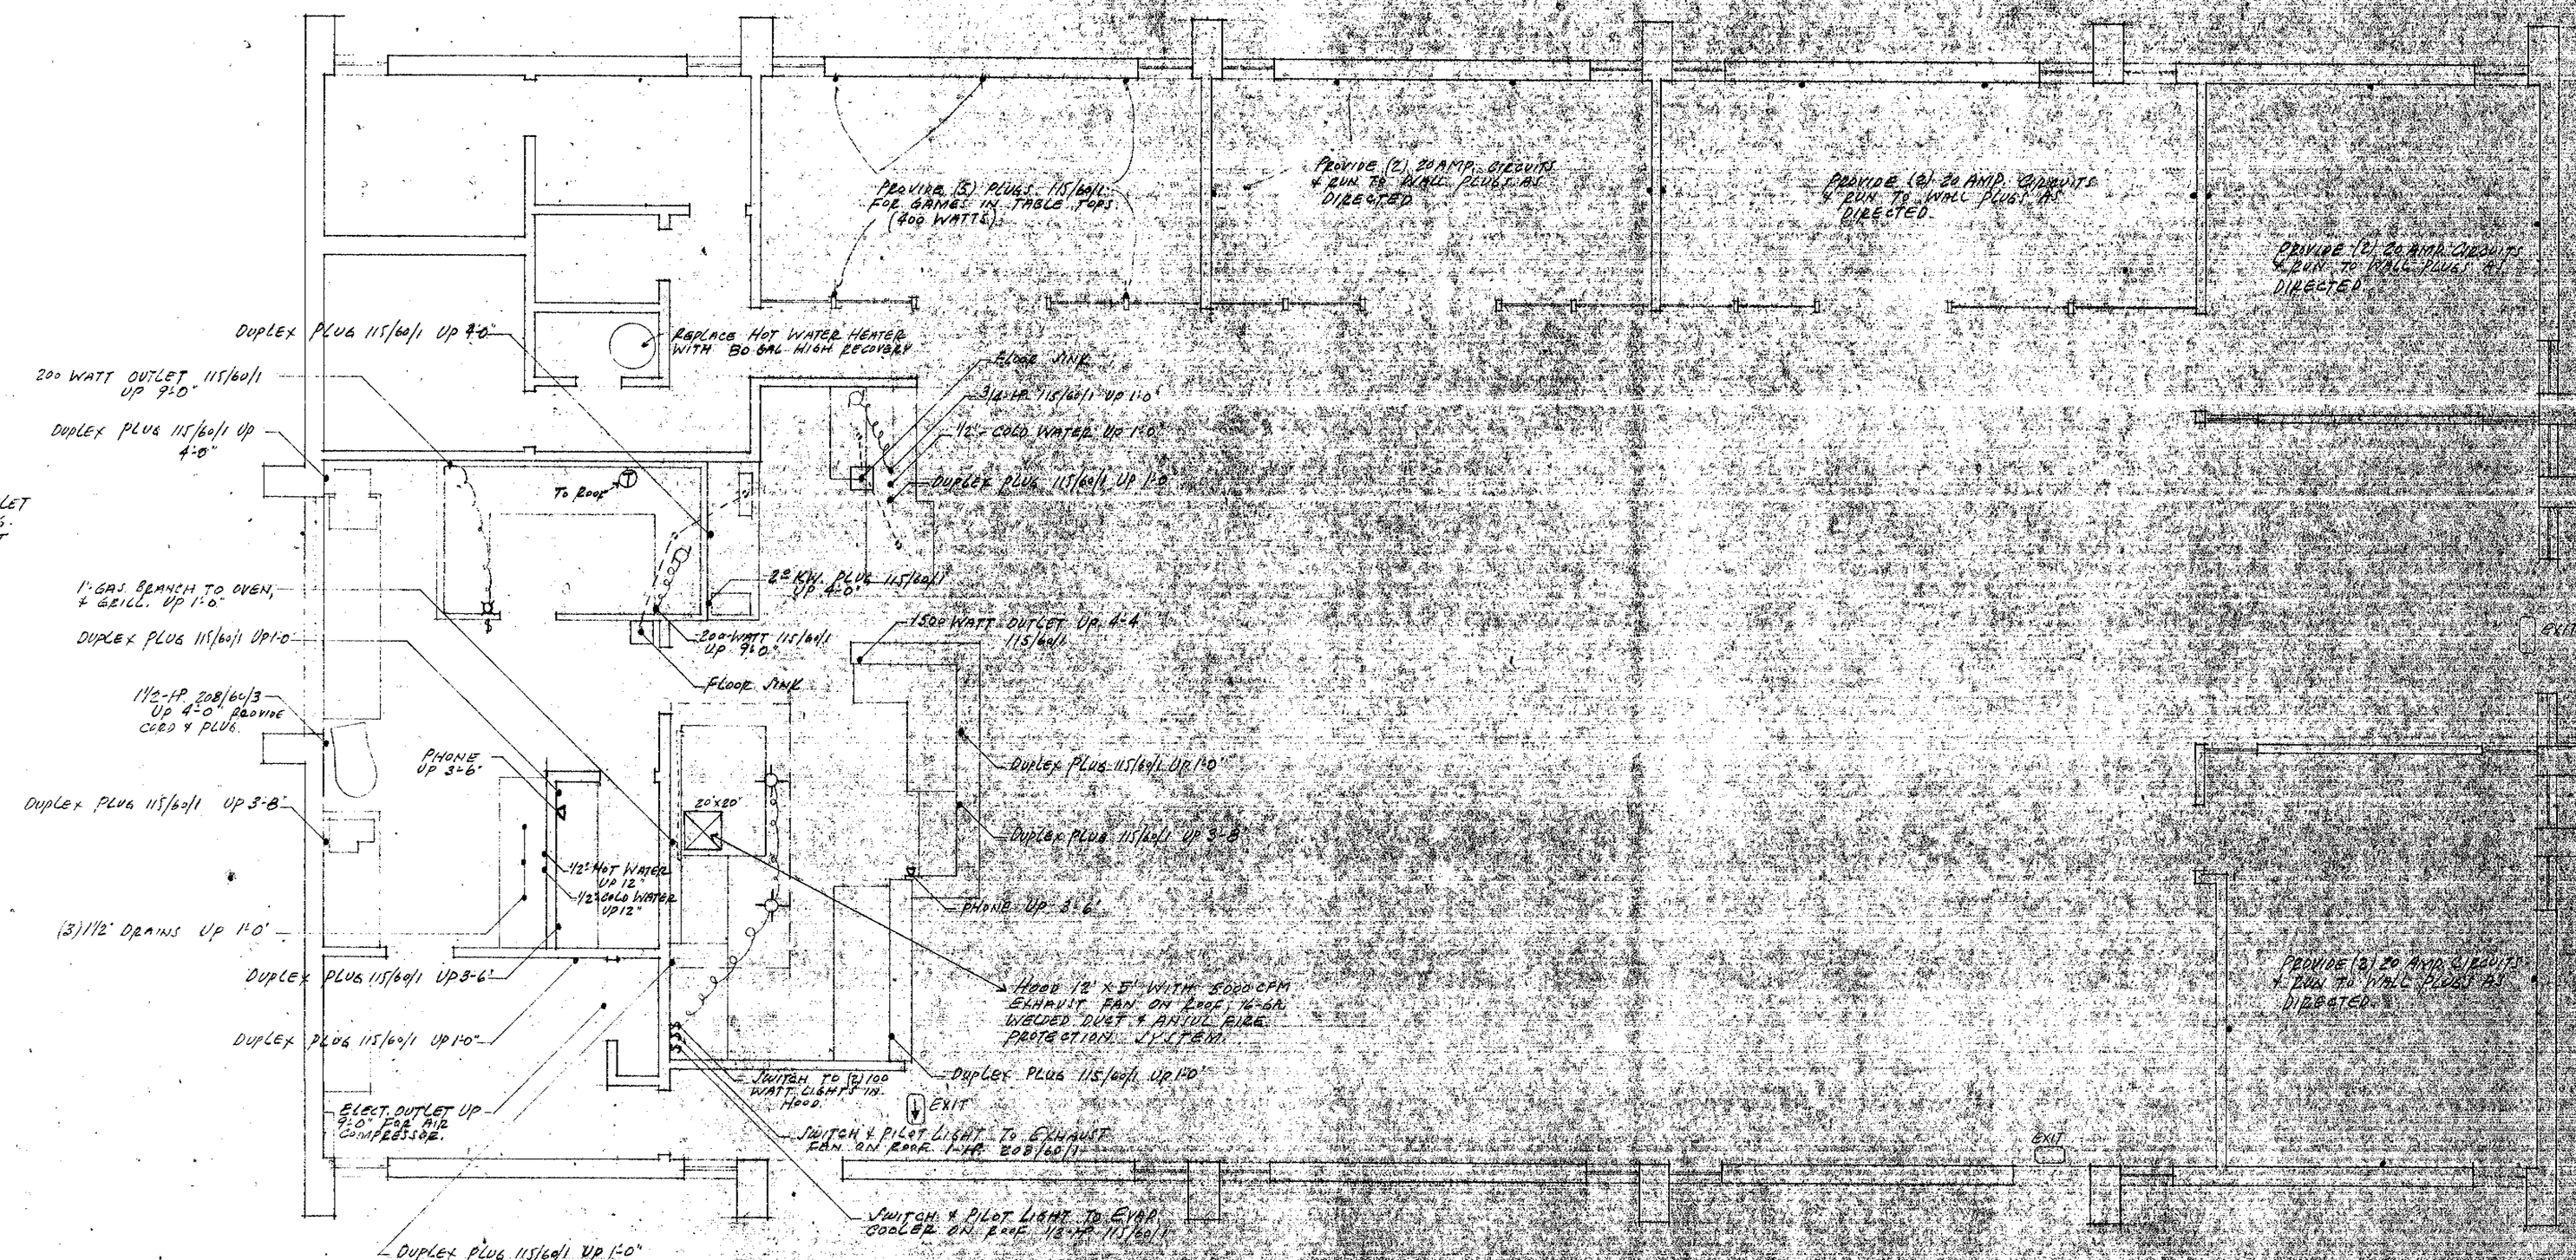

GAS REQUIREMENTS

OVEN	330,000
GRILL	120,000
HOT WATER HEATER	100,000
	500,000 BTU

EXISTING HEATING & AIR CONDITIONING TO REMAIN WITH NO CHANGES.


= ELECTRICAL & PLUMBING REQUIRED FOR RESTAURANT EQUIP. & GAMES =

1410


ITALIAN VILLAGE
MENLO PARK, CA.

SHEET # 2

16

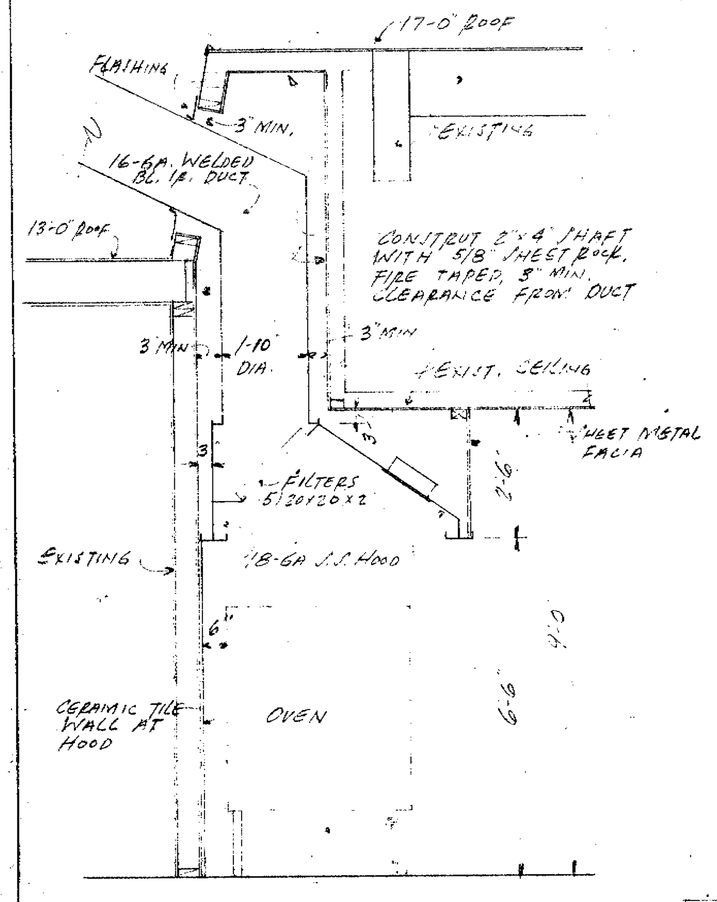

° SECTION THRU HOOD °

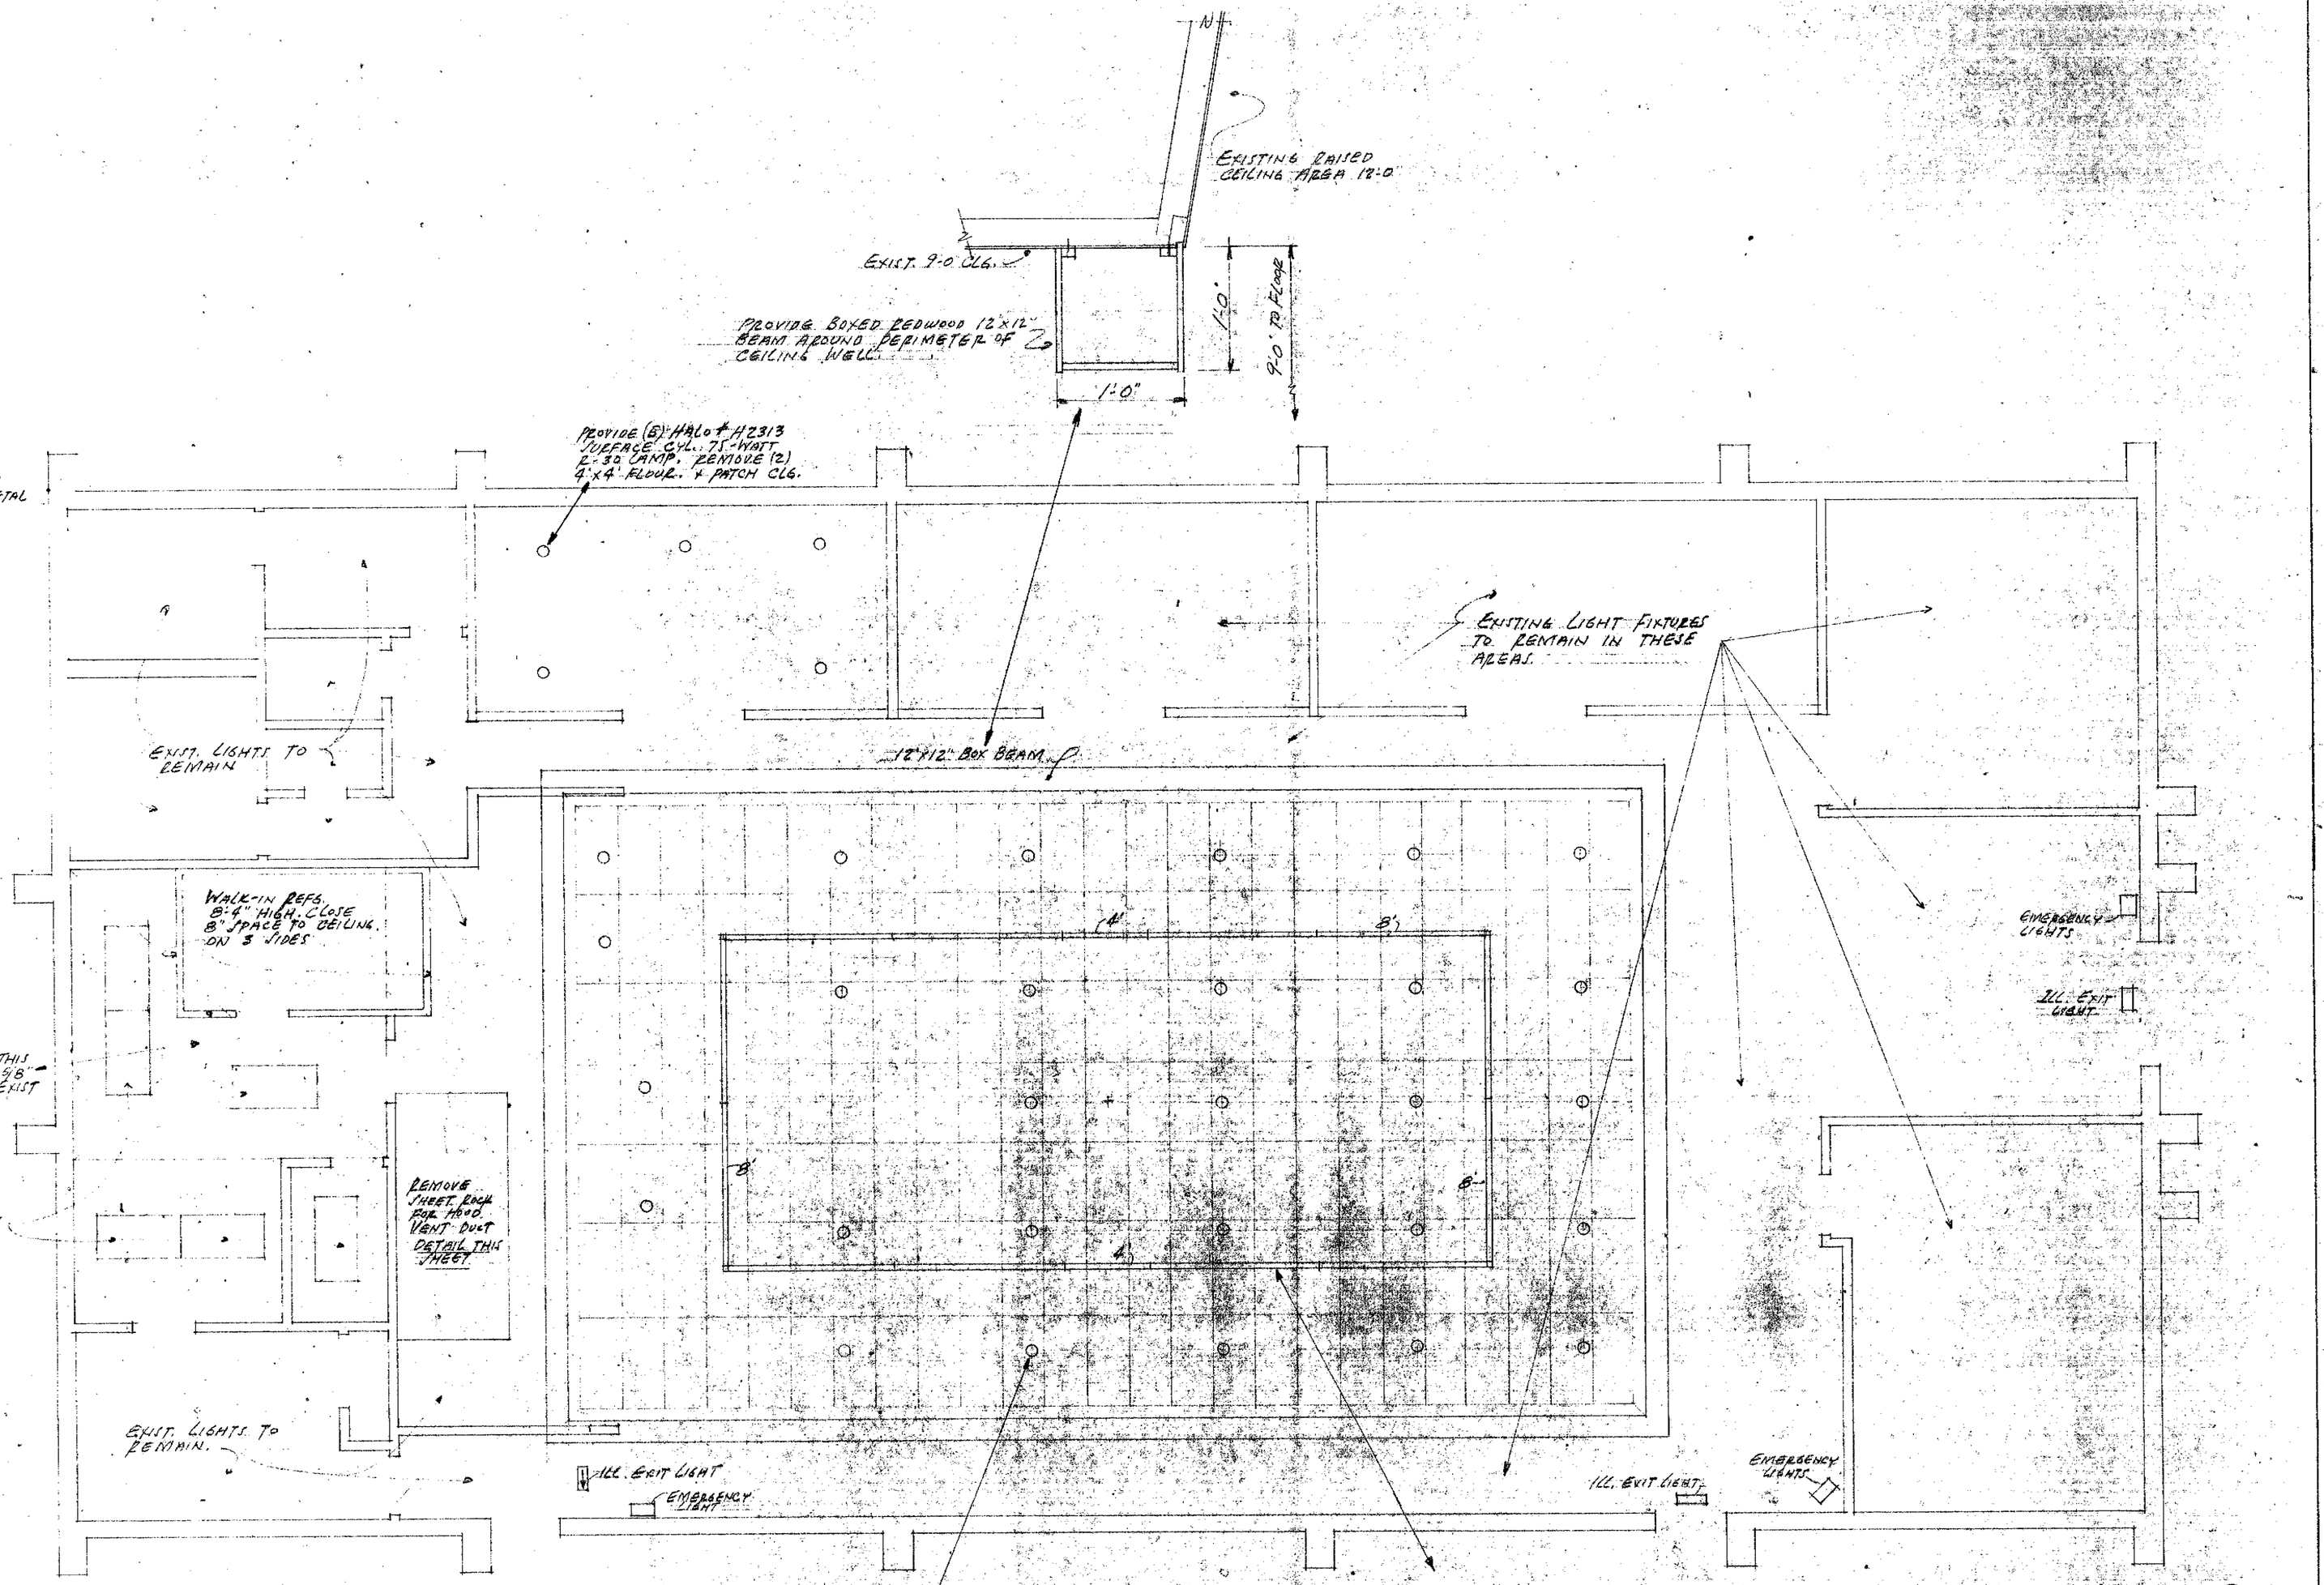

○ - Provide (28) Halo # H 2313 Surface Mtd. Cylinders for 75-watt - R 30 Lamps (Remove all existing 2'x4' recessed flourescent units in "T" bar area.

Provide (12) 8'-0" & (2) 4'-0" Halo power track sections with T-bar clips to fasten to existing clg. Furnish (20) Halo # L 403 display lights. Wire to (6) 20 amp. circuits.


° REFLECTED CEILING PLAN °

1410


DESIGN SERVICES
MENLO PARK, CA.


SHEET No. 4

7

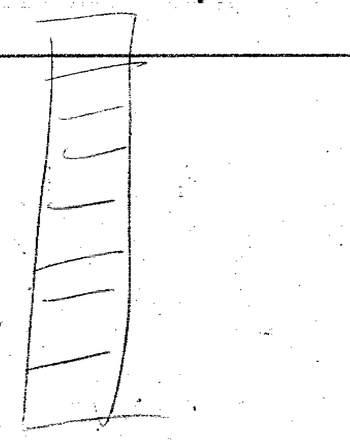


8 parking spaces
(leased from First National
Mortgage Corp)

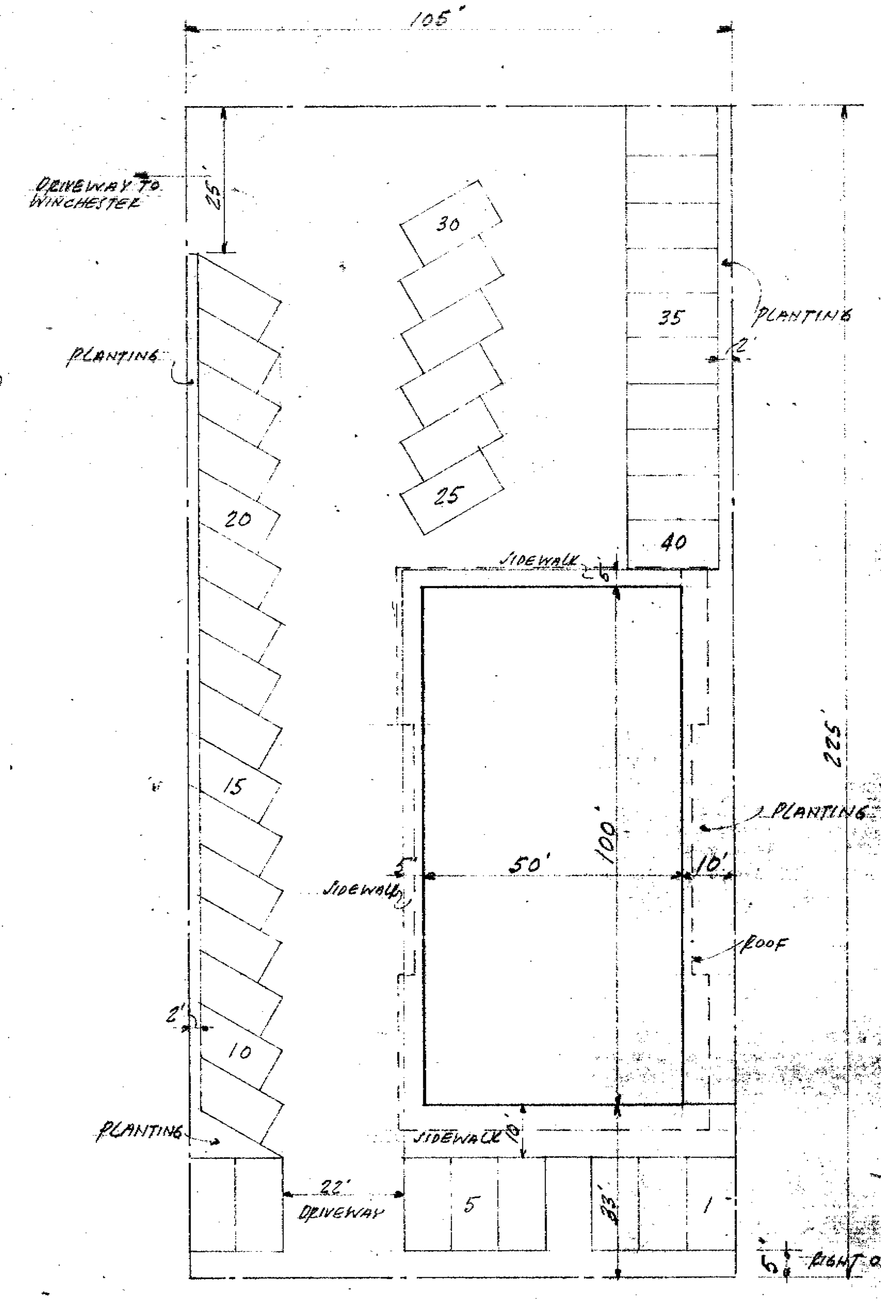

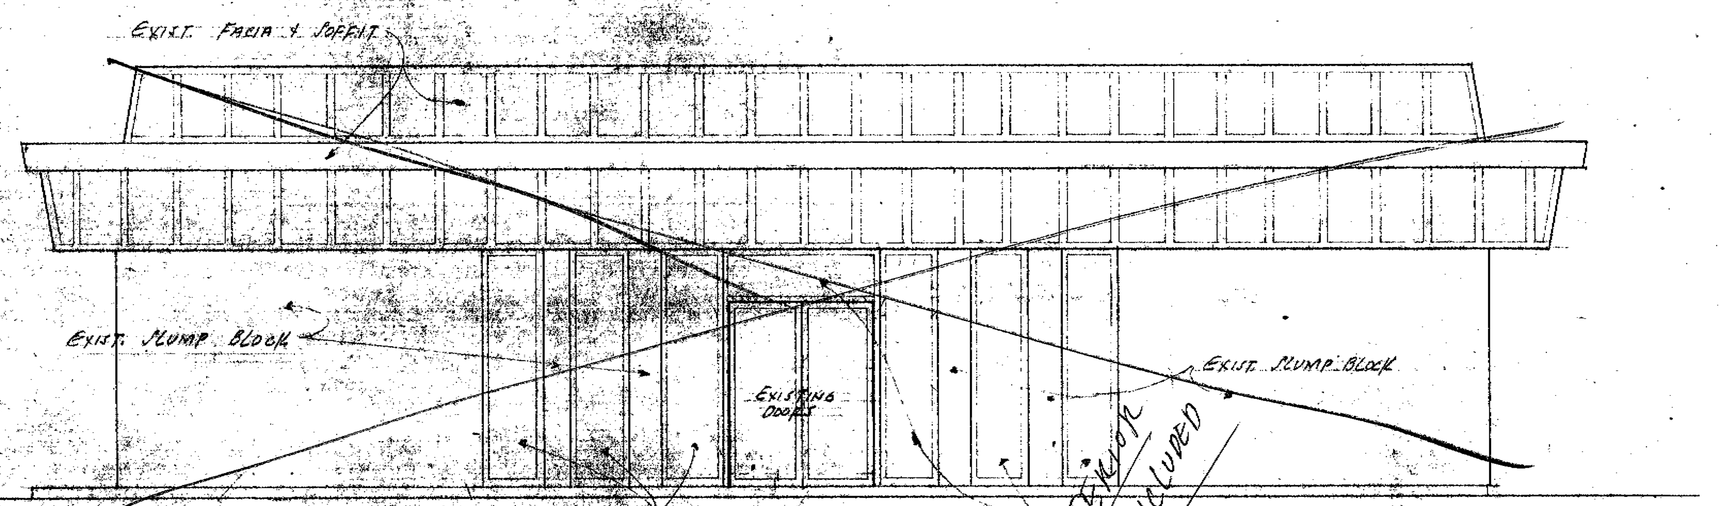

FRONT ELEVATION

No Extension work included

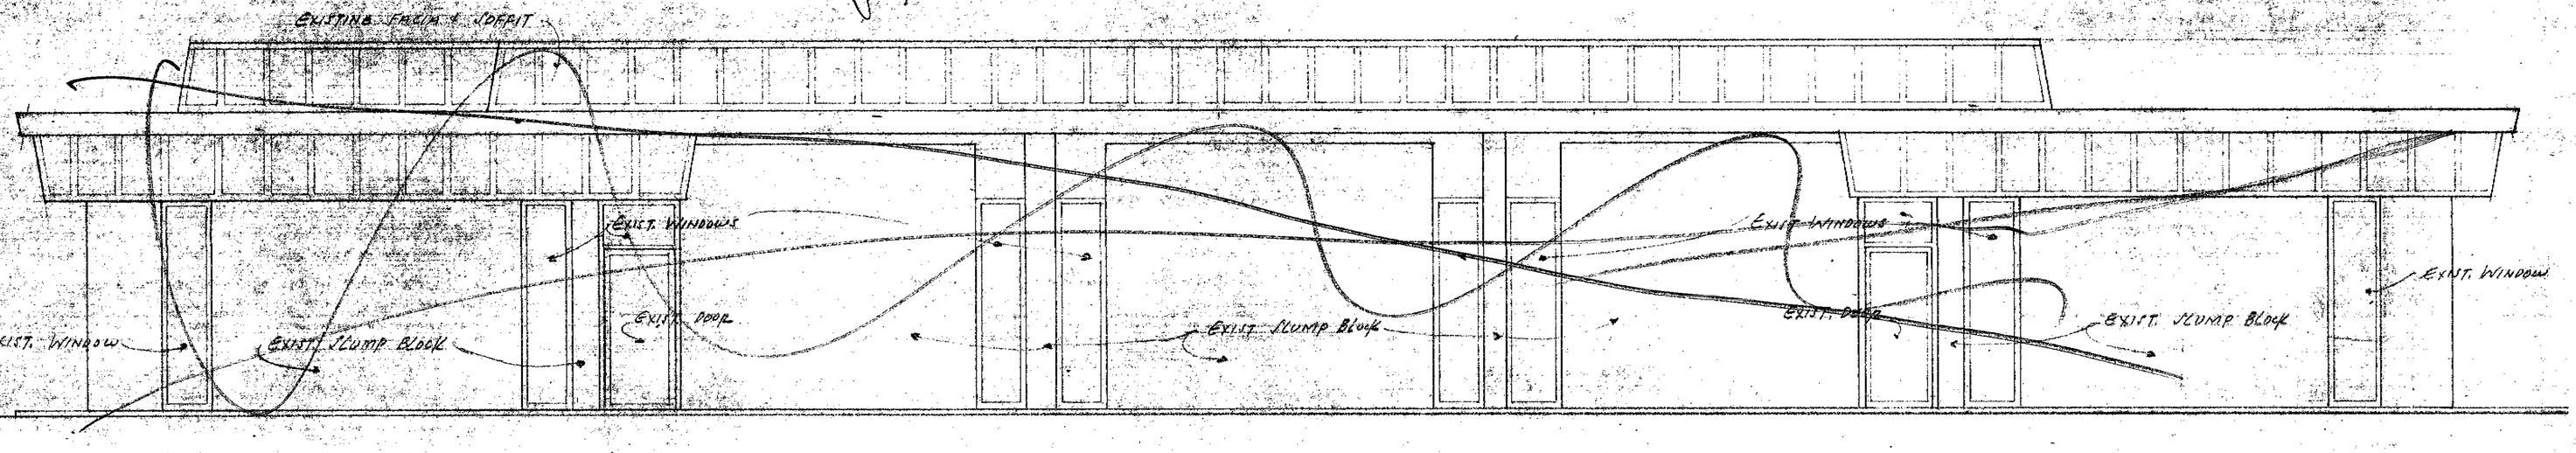

WEST ELEVATION

SITE PLAN
370 WINCHESTER AVE
1" = 20'

per F.A.B 2/23/77
OK for permit – restaurant occupancy limited to 112 seats pending planning approval.
Games rooms are not part of this permit, need separate approval.
Building permit covers only
1. the back end kitchen area
2. no work on games areas, entrance and other areas of restaurant

Location (N or S) & cross-street would help
AREA FEES NOT DUE
STP FEES NOT DUE
INTERIOR MOD. ONLY
b. Glenn 277-6215
1-6-77

REMODELING FOR
ATARI, INC. PIZZA TIME THEATRE
370 WINCHESTER BLVD. SAN JOSE, CA.
BY
DESIGN SERVICES
MENLO PARK, CA.
12-22-76

1410

8

SHEET No 1


FOOD EQUIPMENT SCHEDULE

1. SANDWICH REFRIGERATOR
2. GRILL
3. PIZZA OVEN
4. EXHAUST HOOD
5. PIZZA MAKE-UP REFRIGERATOR
6. ORDER & CUTTING TABLES
7. HEAT LAMP
8. SALAD ICE PAN
9. BAR TOP
10. ICE MAKER & CARB. DRINK DISP.
11. BEER & WINE DISPENSER.
12. BACK BAR REFRIGERATOR
13. COFFEE MAKER
14. WALK-IN REFRIGERATOR
15. SHELVING
16. DOUGH ROLLING TABLE
17. DOUGH ROLLER
18. MIXER
19. SLICER
20. WORK TABLE
21. SINK
22. SHELVING.
23. TABLES
24. BOOTHS

EXISTING TOILET FACILITIES:
4- WATER CLOSETS.
(1) URINAL
(2) LAVATORIES EACH WITH MIRROR, SOAP DISPENSER & PAPER TOWEL DISPENSERS.

ADD: (2) LAVATORIES WITH SAME ACCESSORIES.

ENTRANCE DOORS TO HAVE 2'-8" CLEAR, WITH DOOR CLOSERS.

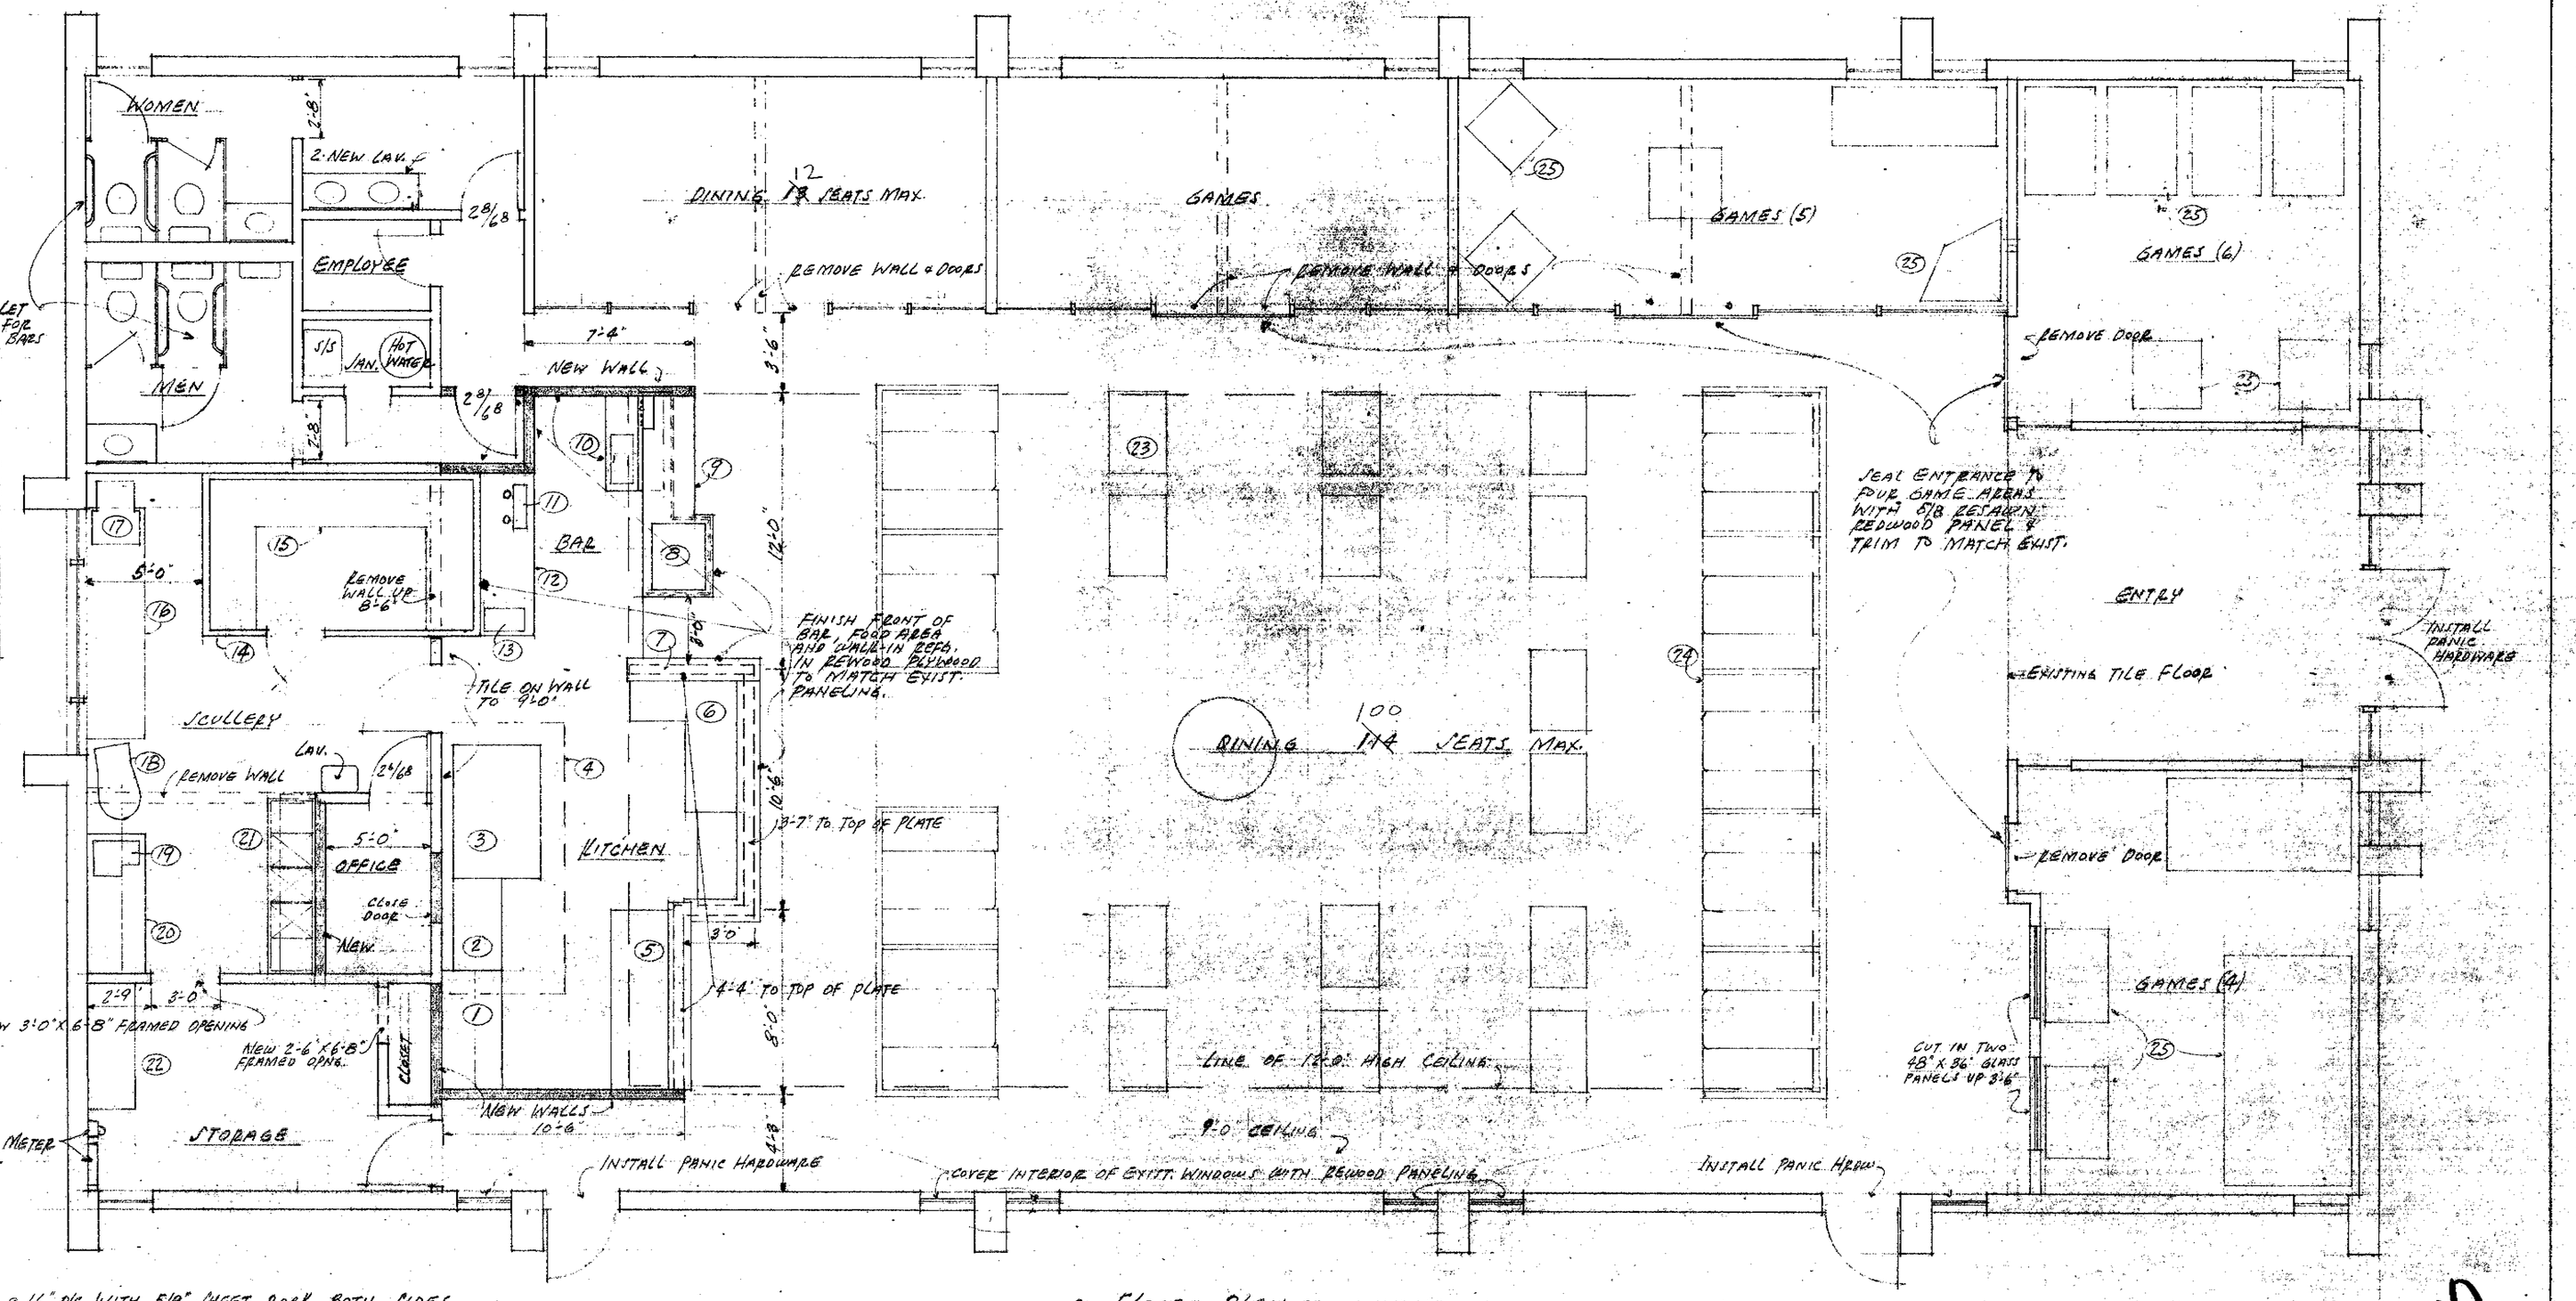

• FLOOR PLAN •

NOTES:

1. ALL NEW WALLS TO BE 2"x4" @ 16" O/C WITH 5/8" SHEET ROCK BOTH SIDES.
2. FINISH OF KITCHEN, SCULLERY & STORAGE TO BE 2-COATS SEMI-GLOSS OFF-WHITE ENAMEL OVER 5/8" SHEET ROCK.
3. FLOOR IN KITCHEN, SCULLERY & BAR TO BE RED MAGNASITE WITH INTEGRAL 6" COVED BASE OR 6"x6" QUARRY TILE.
4. IN KITCHEN PROVIDE ONE 20-B-C FIRE EXTINGUISHER WHERE DIRECTED. IN DINING PROVIDE ONE 2-A-10 B-C FIRE EXTINGUISHER WHERE DIRECTED.
5. ALL REDWOOD PANELING SHALL BE TREATED TO FLAME SPREAD < 75.
6. ALL DECORATIVE MATERIALS SHALL BE FLAME RETARDANT TREATED.
7. THE NUMBER OF MOVABLE 4-SEAT TABLES IN MAIN DINING ROOM SHALL BE LIMITED TO FIFTEEN


1410

DESIGN SERVICES
MENLO PARK, CA.

SHEET NO. 2

9

1. INSTALL FINGER GUARD OVER SALAD BAR.
2. PAINT IN SCULLERY & KITCHEN TO BE LIGHT COLORED OIL BASE PAINT.
3. ALL REFRIGERATOR TO HAVE THERMOMETERS
4. PROVIDE ELECTRIC OUTLET FOR 1600 CFM. AIR CURTAIN AT SERVICE DOOR. INSTALL AIR CURTAIN AT DIRECTION OF HEALTH DEPT.
5. INSTALL FORMICA WAINSCOT UP 5' AT MIXER IN SCULLERY.

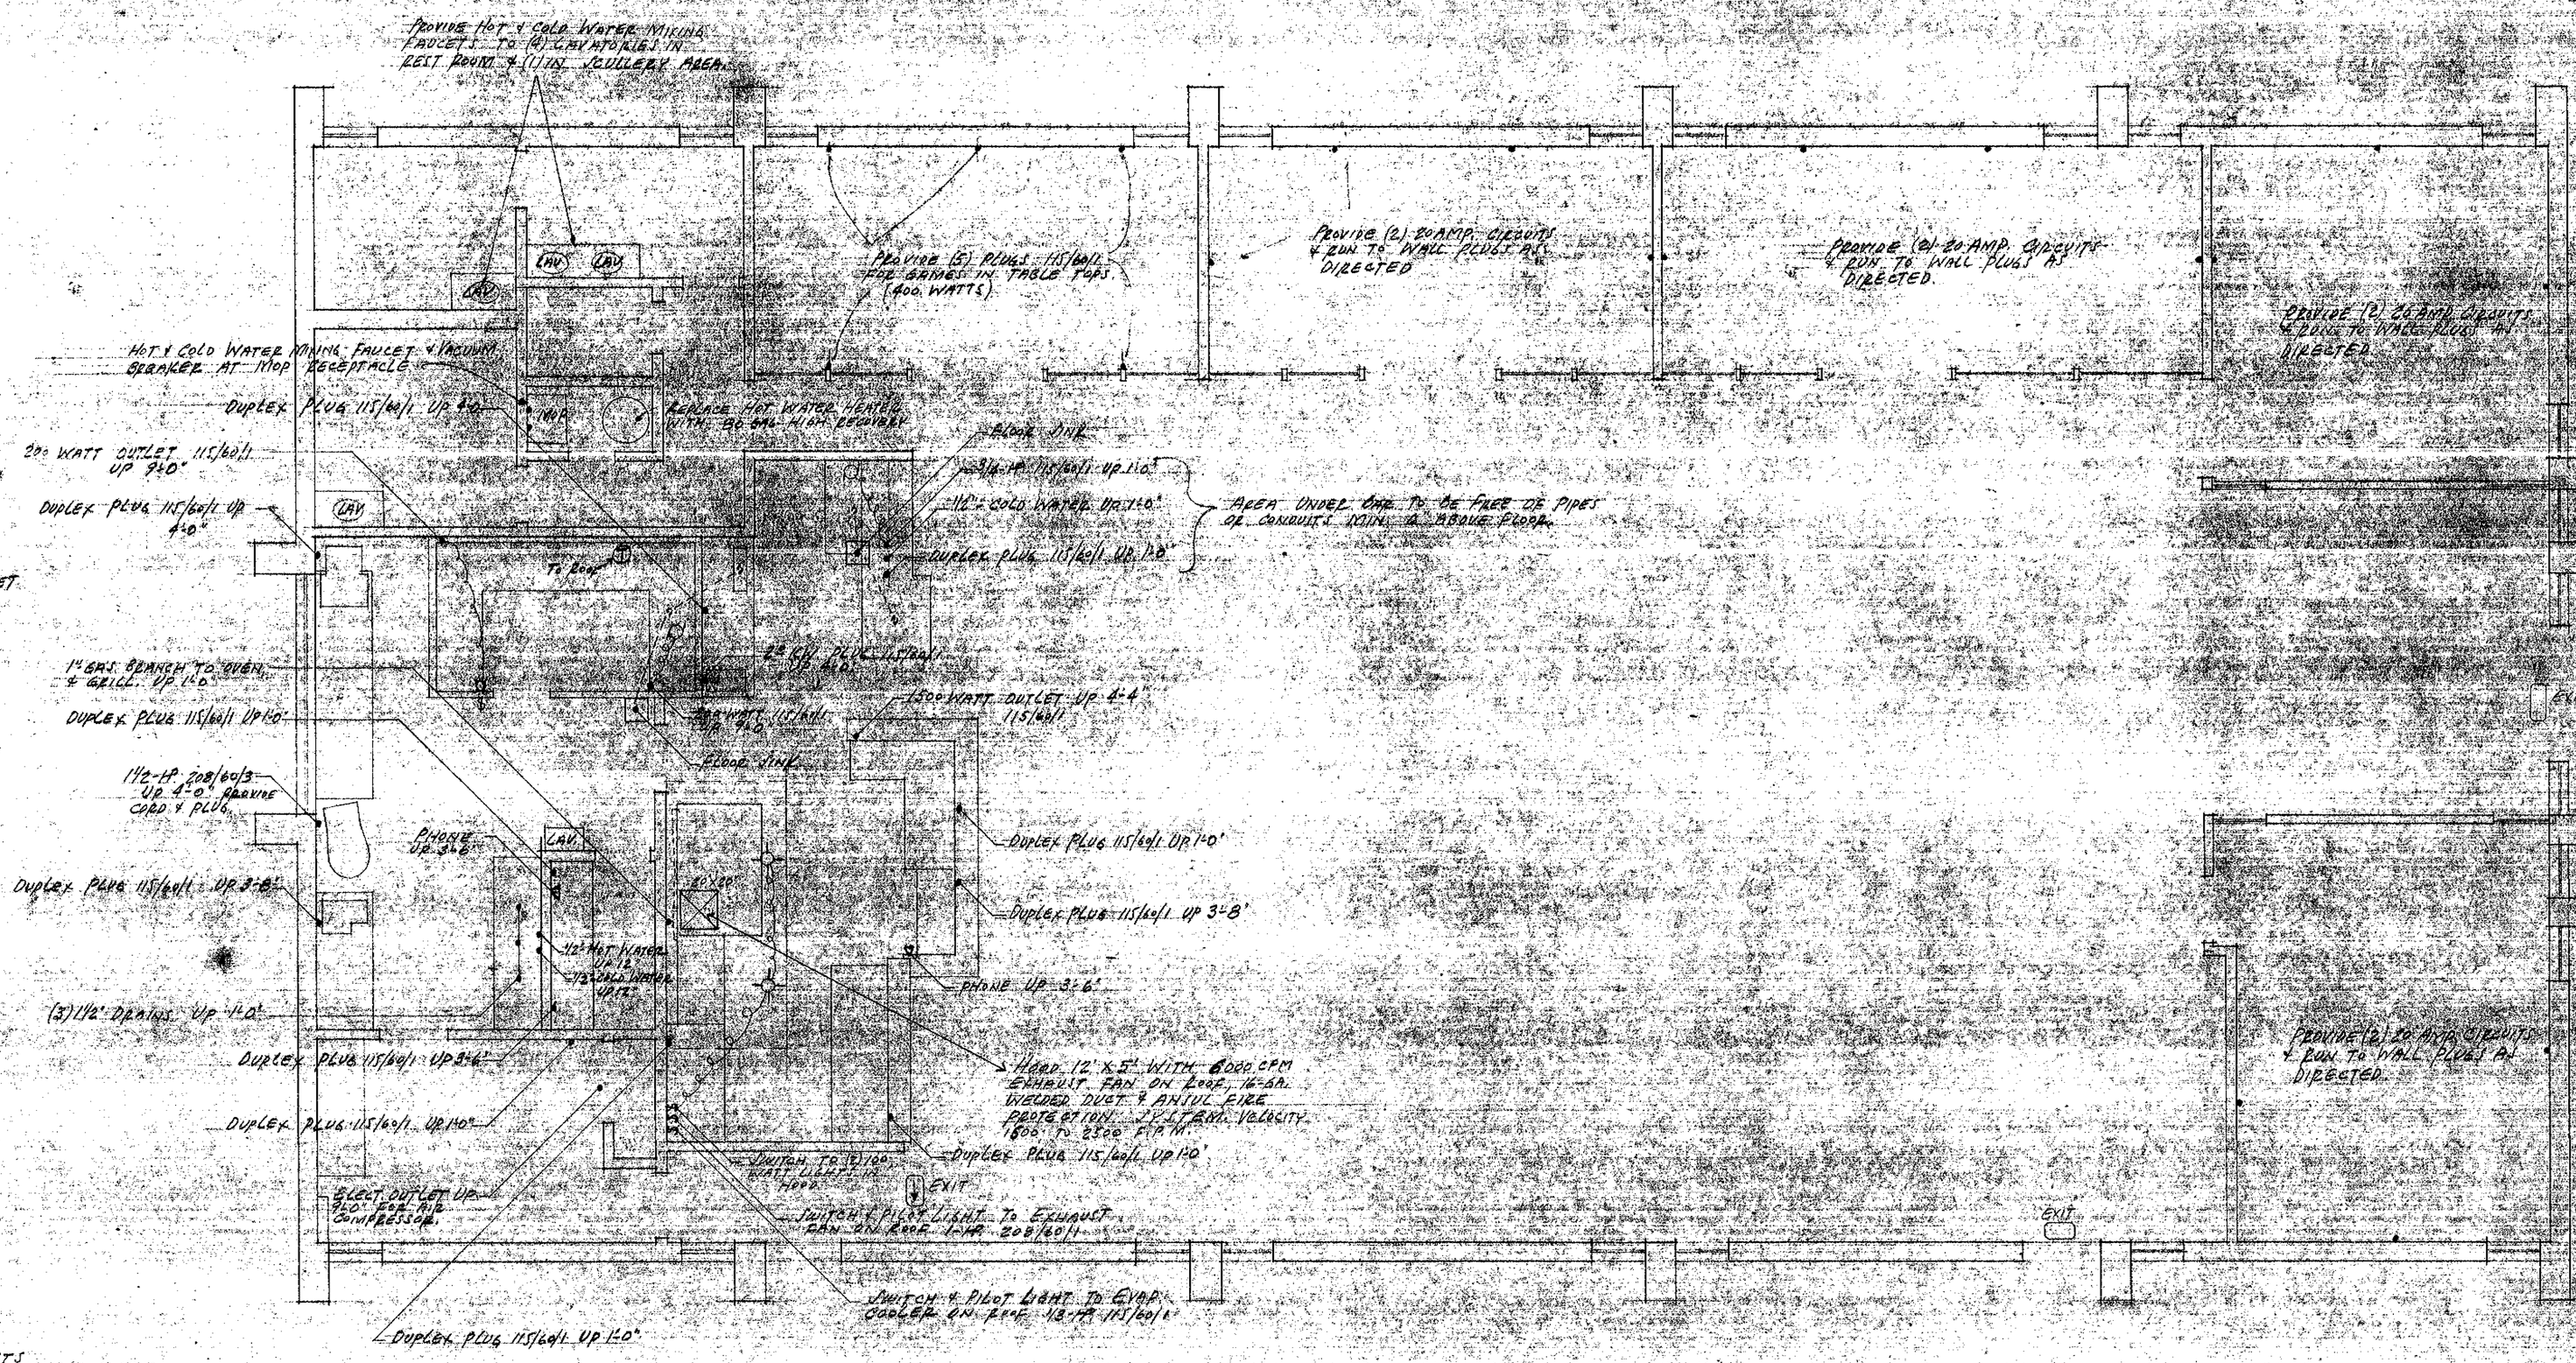

GAS REQUIREMENTS

OVEN	350,000
GRILL	120,000
HOT WATER HEATER	100,000
	500,000 BTU

EXISTING HEATING & AIR CONDITIONING TO REMAIN WITH NO CHANGES.

• ELECTRICAL & PLUMBING REQUIRED FOR RESTAURANT EQUIP. & GAMES •

1410

DESIGN SERVICES
MENLO PARK, CA.

SHEET # 3

10

"SECTION THRU HOOD"

"REFLECTED CEILING PLAN"

DESIGN SERVICES
MENLO PARK, CA.

SHEET No. 4

1410


11

Parking Requirements

1. $\frac{144}{2.5}$ + GAMES = 57.6 + GAMES ($\frac{189}{25}$ = 75.6)

2. 50' x 80' = 4000'

$\frac{4000}{40}$ = 100 spaces

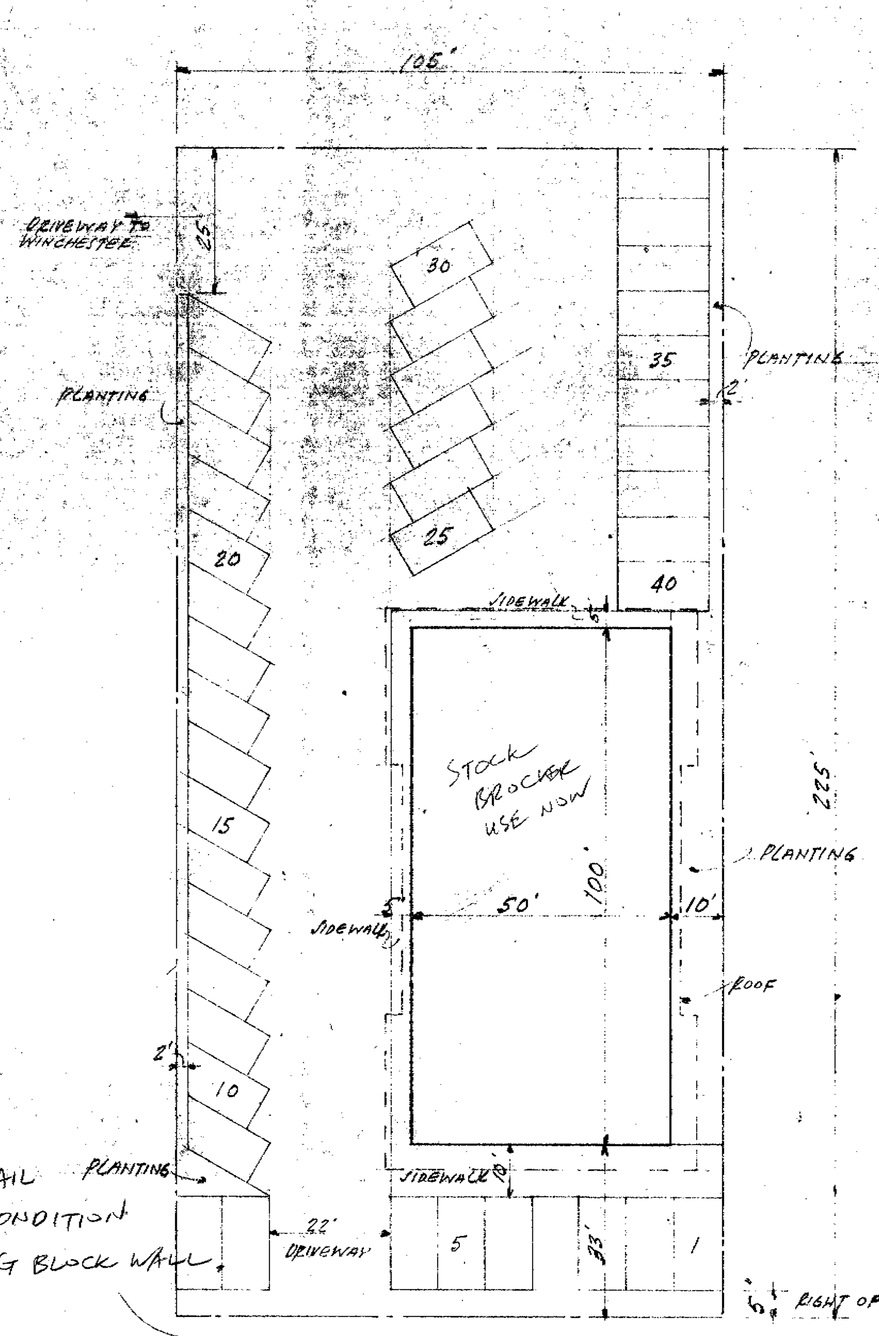

SITE PLAN
370 WINCHESTER AVE
1" = 20'

1. CHECK W/ Wm. Miller W/ regard to grease interceptor

2.

1. DEPARTMENTAL APPROVALS REQ'D.
   A. Planning —
   B. Health —
   C. Fire
   D. Public Works ✓

(A) VALUATION $35,000


P.C. $74.10

2. FILE NO.:
   ZONE: CS
   USE: B3
   TYPE V N

FEES:		
permit:	114.00	74.00
Swipa:	2.45	
B.&S.:	350	200.
	466.45	275.45

20,000

SECTION HERE SHOWING TYPE NEW HEADER CONDITION

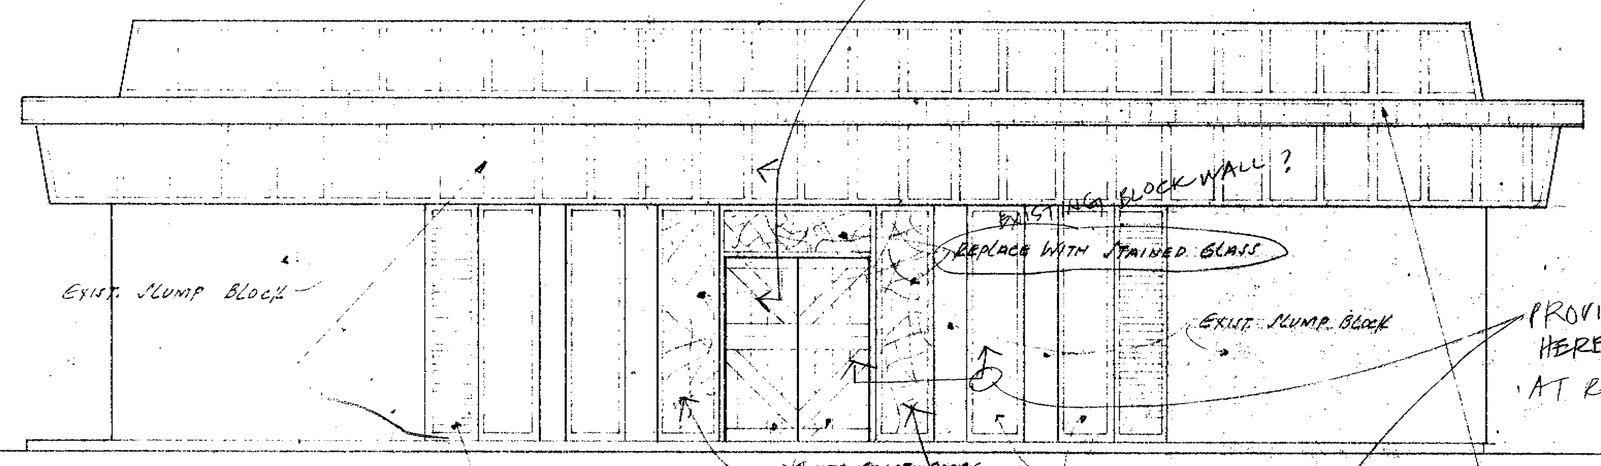

· FRONT ELEVATION ·

PROVIDE DETAIL HERE FOR CONDITION AT REMAINING BLOCK WALL


SAFETY GLASS REQUIRED

COVER EXIST. FACIA WITH CERAMIC TILE.

PROVIDE DETAILS.

PROVIDE SHUTTERS (12)

COVER EXISTING STUCCO WITH REDWOOD PANELS & BATTS TO MATCH UPPER SECTION ON 4 SIDES

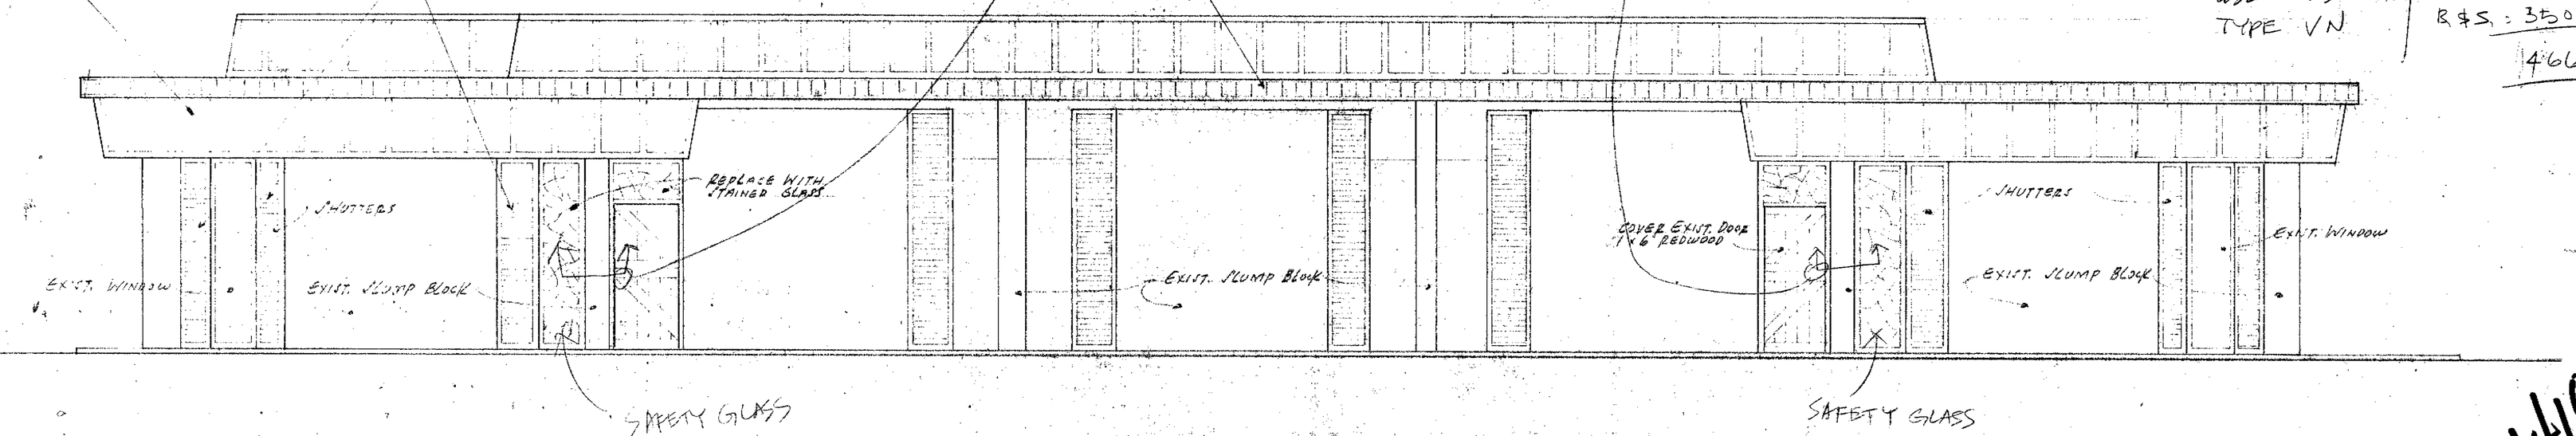

· WEST ELEVATION ·

REMODELING FOR
ATARI, INC. PIZZA TIME THEATRE
370 WINCHESTER BLVD. SAN JOSE, CA.
BY
DESIGN SERVICES
MENLO PARK, CA.
12-22-76

1410

12

SHEET No. 1


11305

FOOD EQUIPMENT SCHEDULE

1. SANDWICH REFRIGERATOR
2. GRILL
3. PIZZA OVEN
4. EXHAUST HOOD
5. PIZZA MAKE-UP REFRIGERATOR
6. ORDER & CUTTING TABLES
7. HEAT LAMP
8. CHILLED ICE PAN
9. BAR TOP
10. ICE MAKER & JARR. DRINK DISP.
11. BEER & WINE DISPENSER.
12. BACK BAR REFRIGERATOR
13. COFFEE MAKER
14. WALK-IN REFRIGERATOR
15. SHELVING
16. DOUGH ROLLING TABLE
17. DOUGH ROLLER
18. MIXER
19. JUICER
20. WORK TABLE
21. SINK
22. SHELVING
23. TABLES
24. BOOTHS

1. ALL REDWOOD PANELING SHALL BE TREATED TO FLAME SPREAD < 75.
2. ALL DECORATIVE MATERIAL SHALL BE FLAME RETARDANT TREATED.
3. THE NUMBER OF MOVABLE FOUR SEAT TABLES IN THE MAIN DINING AREA SHALL BE LIMITED TO FIFTEEN.

PROVIDE DIMENSIONS ON PLAN

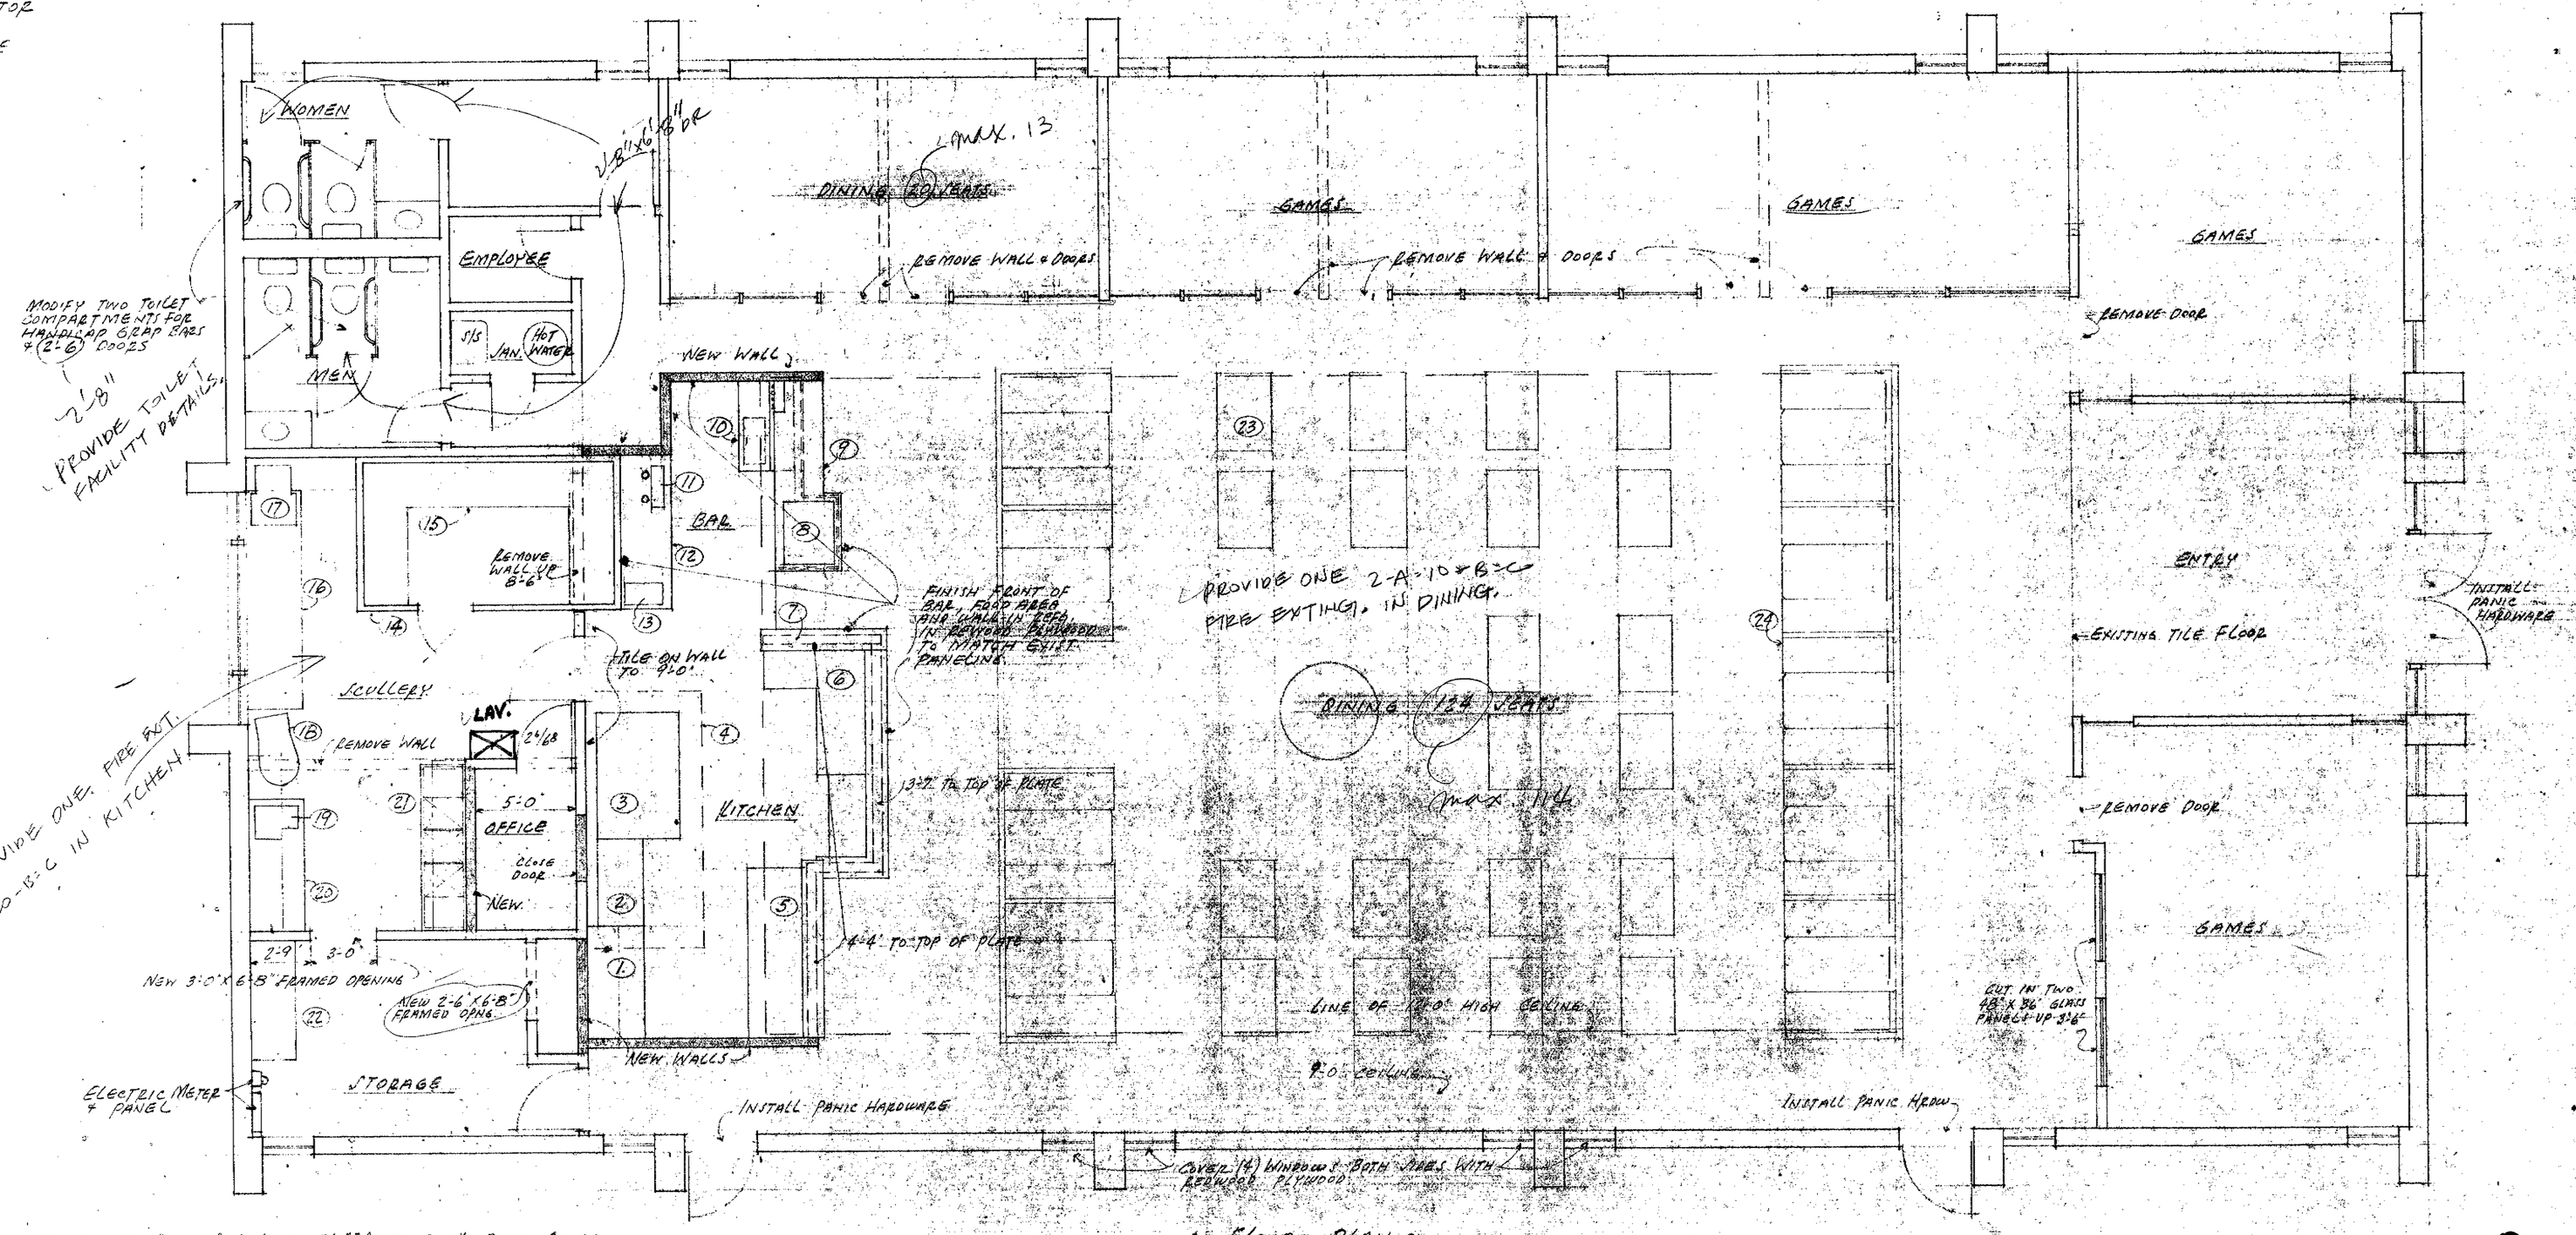

• FLOOR PLAN •

1. ALL NEW WALLS TO BE 2"x4" @ 16" O/C WITH 5/8" SHEET ROCK BOTH SIDES.
2. FINISH OF KITCHEN, SCULLERY & STORAGE TO BE 2-COATS SEMI-GLOSS OFF-WHITE ENAMEL OVER 5/8" SHEET ROCK.
3. FLOOR IN KITCHEN, SCULLERY & BAR TO BE RED MAGNASITE WITH INTEGRAL 6" COVED BASE OR 6"x6" QUARY TILE.
4.

provide
4 water closets
2 urinals
4 lavatories
~~2 drinking fountains~~ N.R.S.


MIKE

1410

DESIGN SERVICES
MENLO PARK, CA.

SHEET No. 2

13

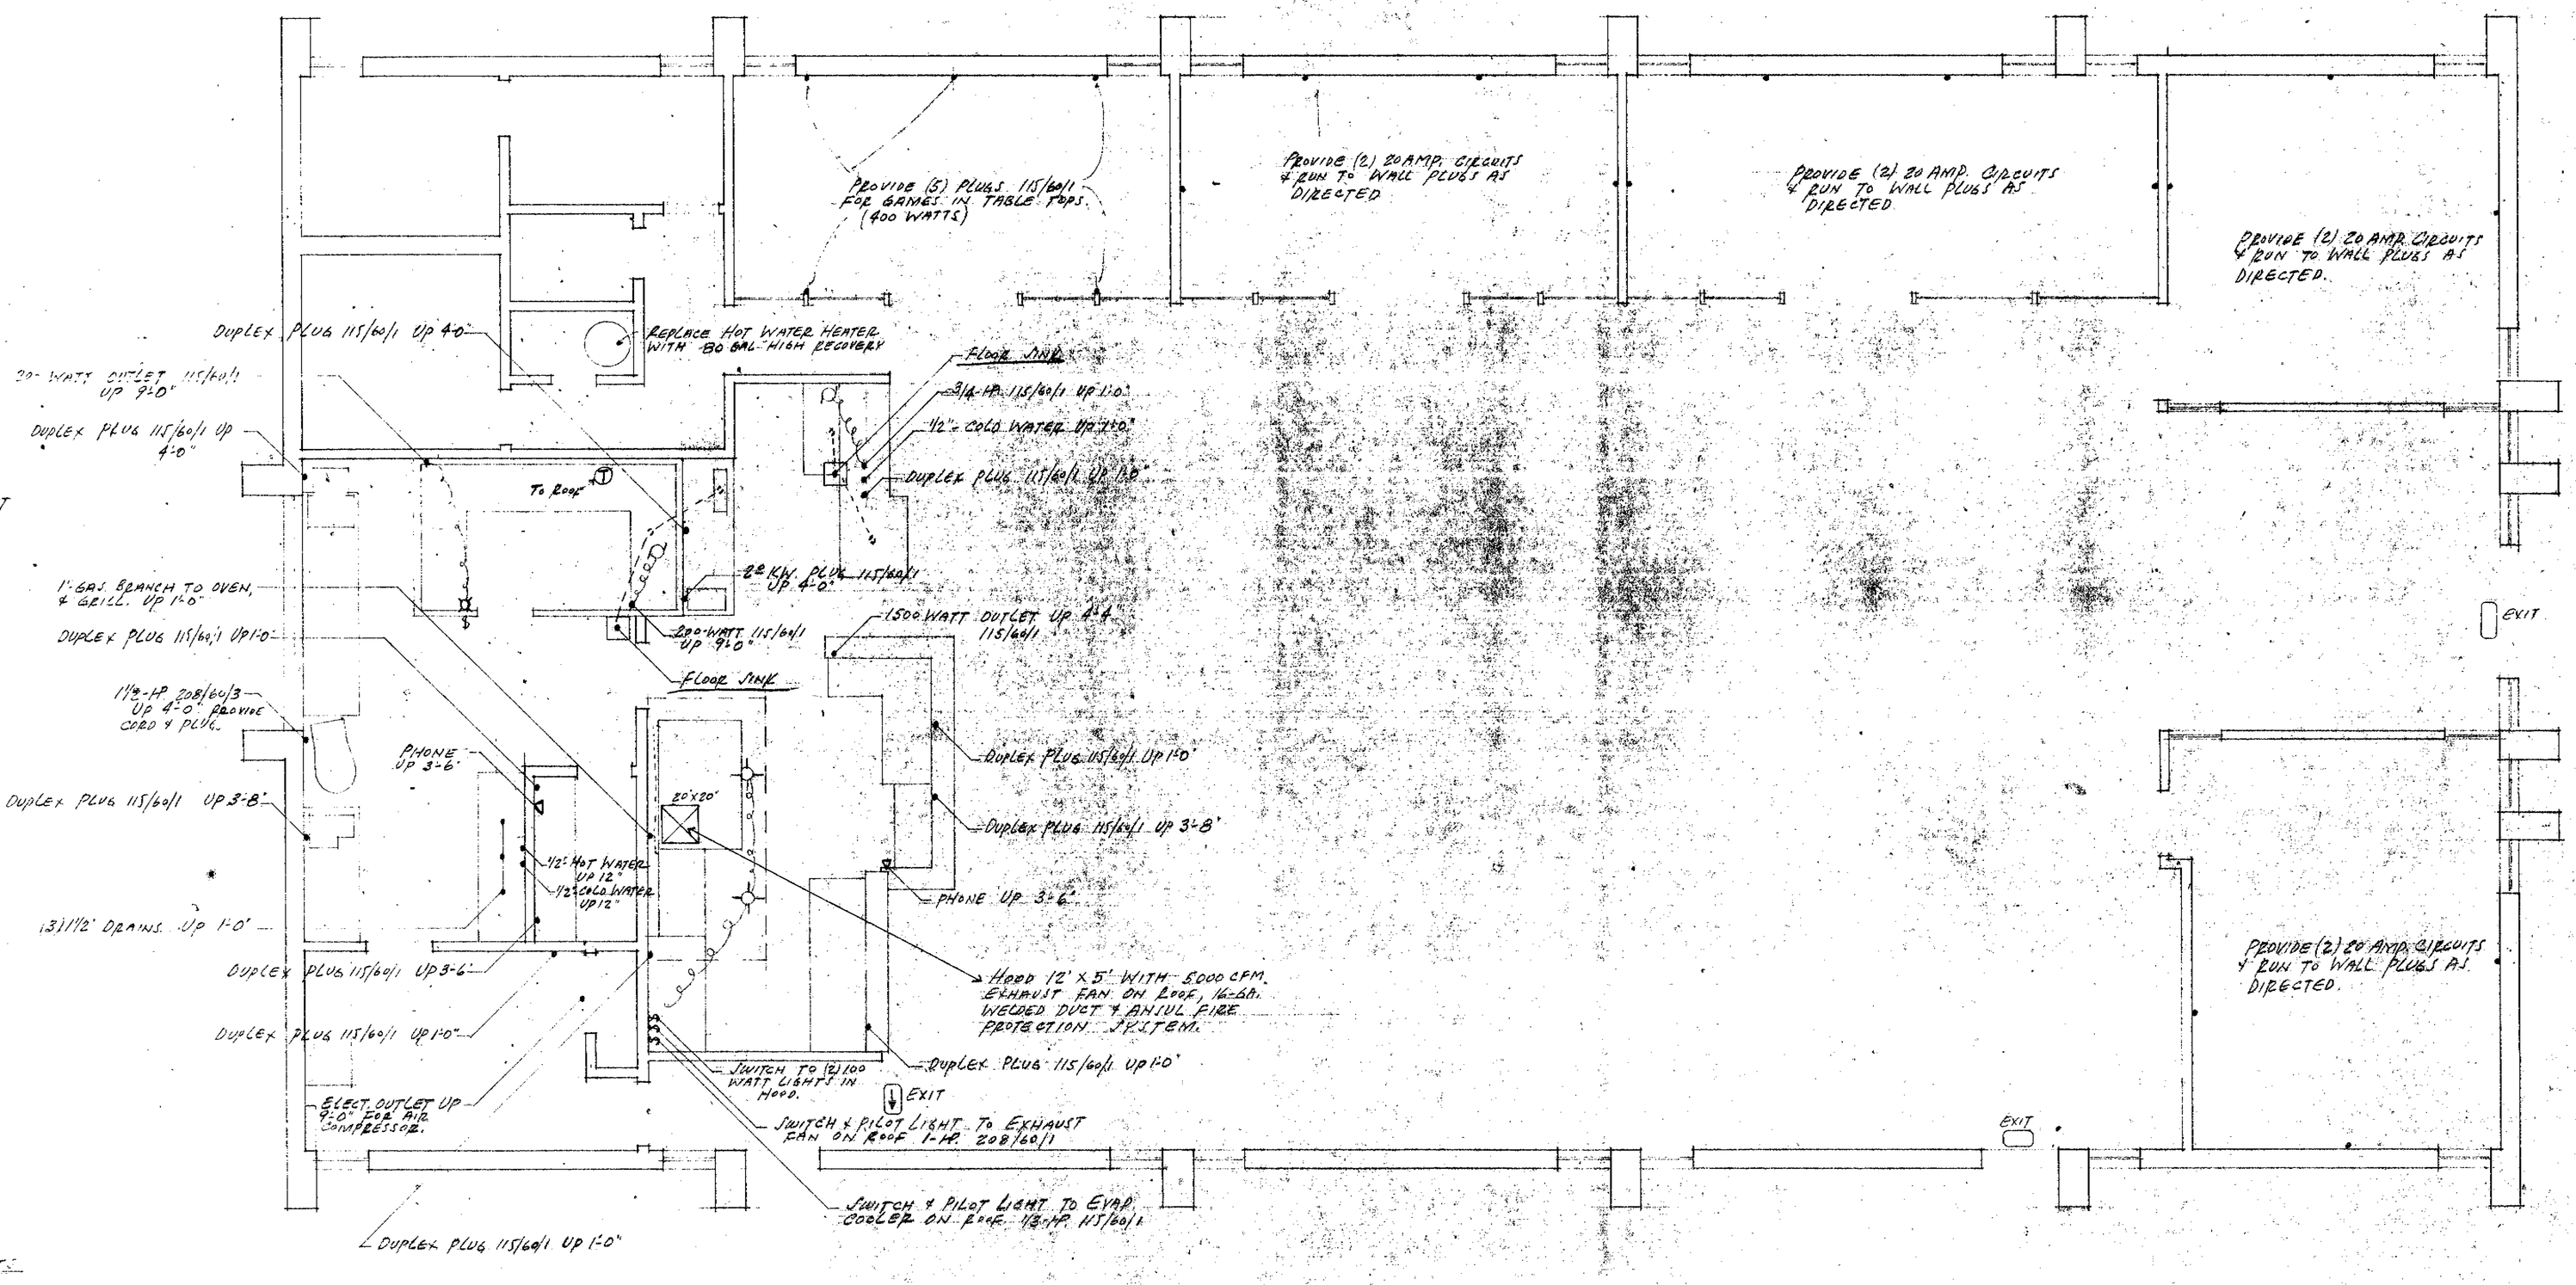

GAS REQUIREMENTS

OVEN	330,000
GRILL	100,000
HOT WATER HEATER	100,000
	500,000 BTU

EXISTING HEATING & AIR CONDITIONING TO REMAIN WITH NO CHANGES.


* ELECTRICAL & PLUMBING REQUIRED FOR RESTAURANT EQUIP. & GAMES *

DESIGN SERVICES
MENLO PARK, CA.


SHEET # 3

140

14

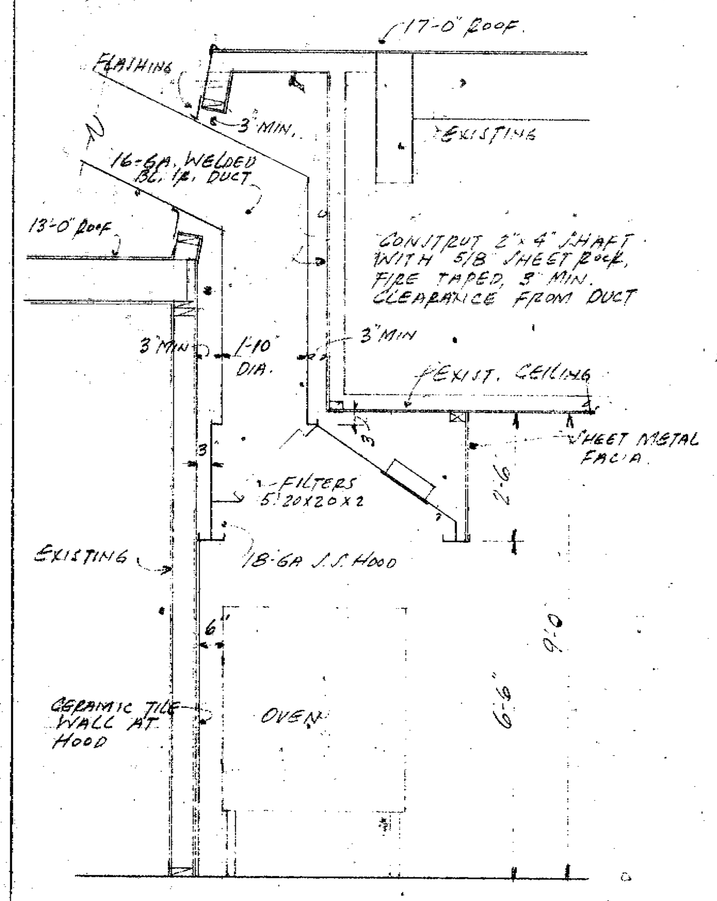

° SECTION THRU HOOD °

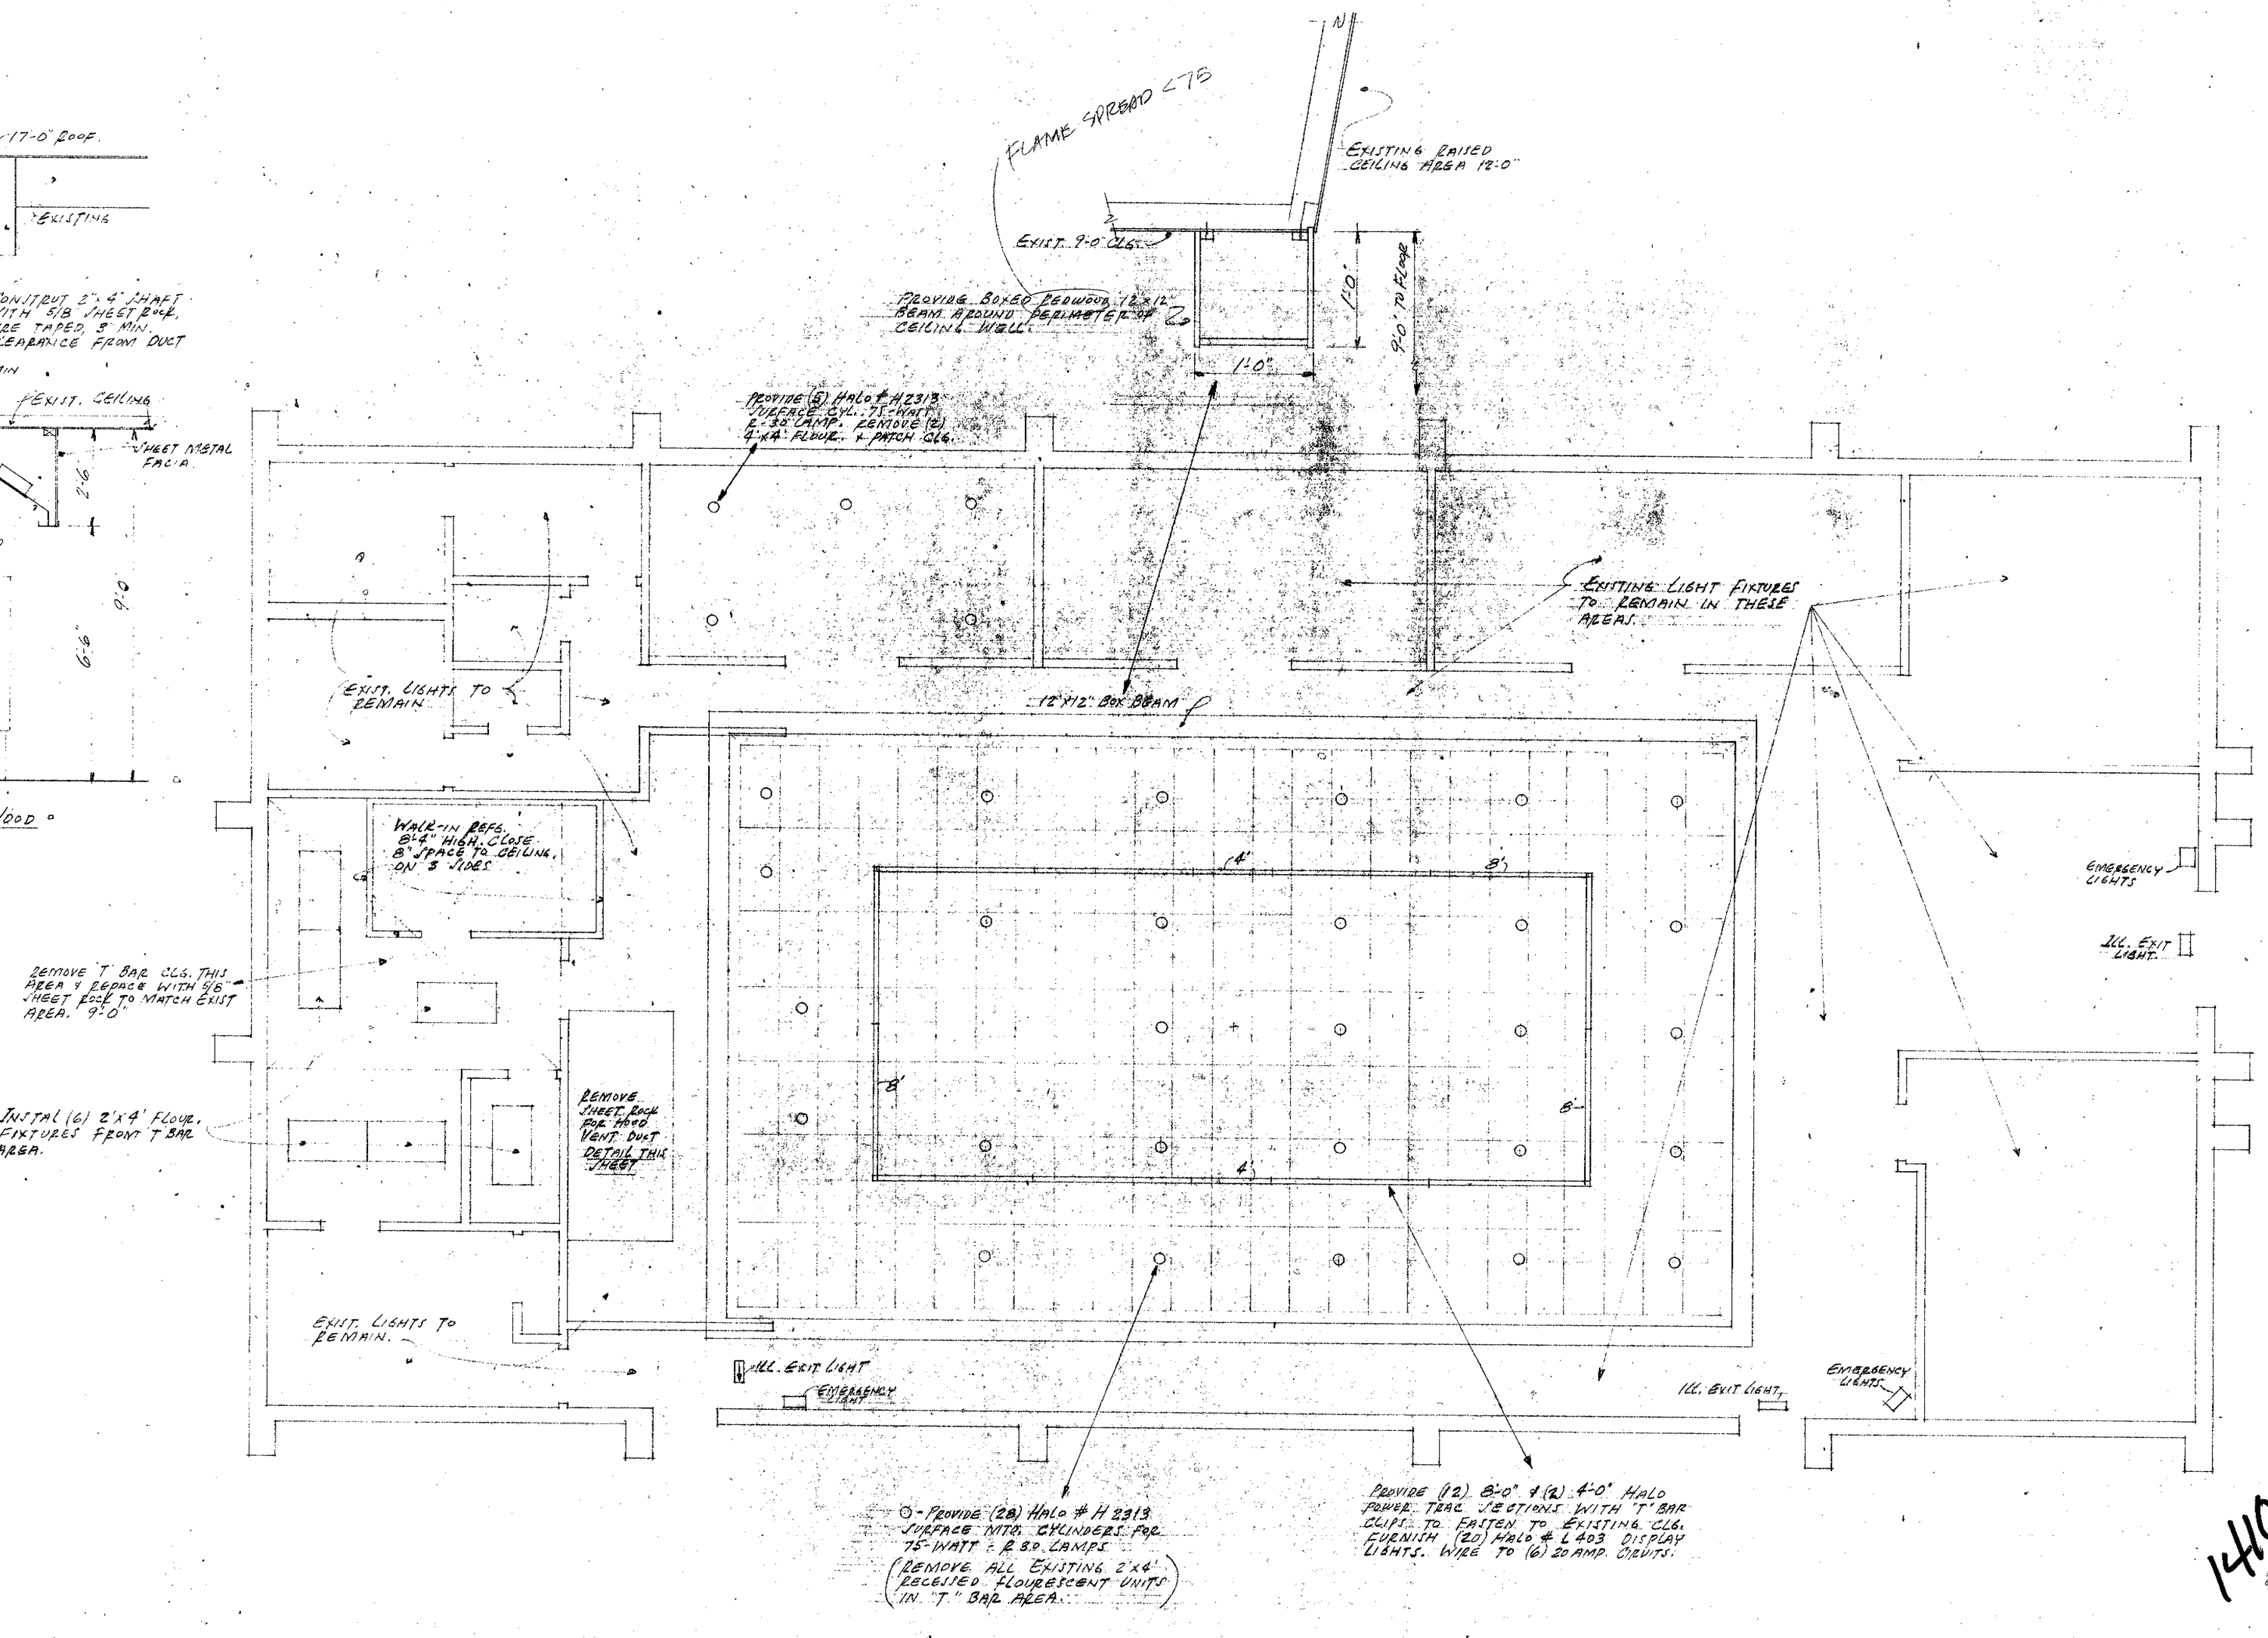

° REFLECTED CEILING PLAN °

1440 O/A

DESIGN SERVICES
MENLO PARK, CA.

SHEET No. 4

15